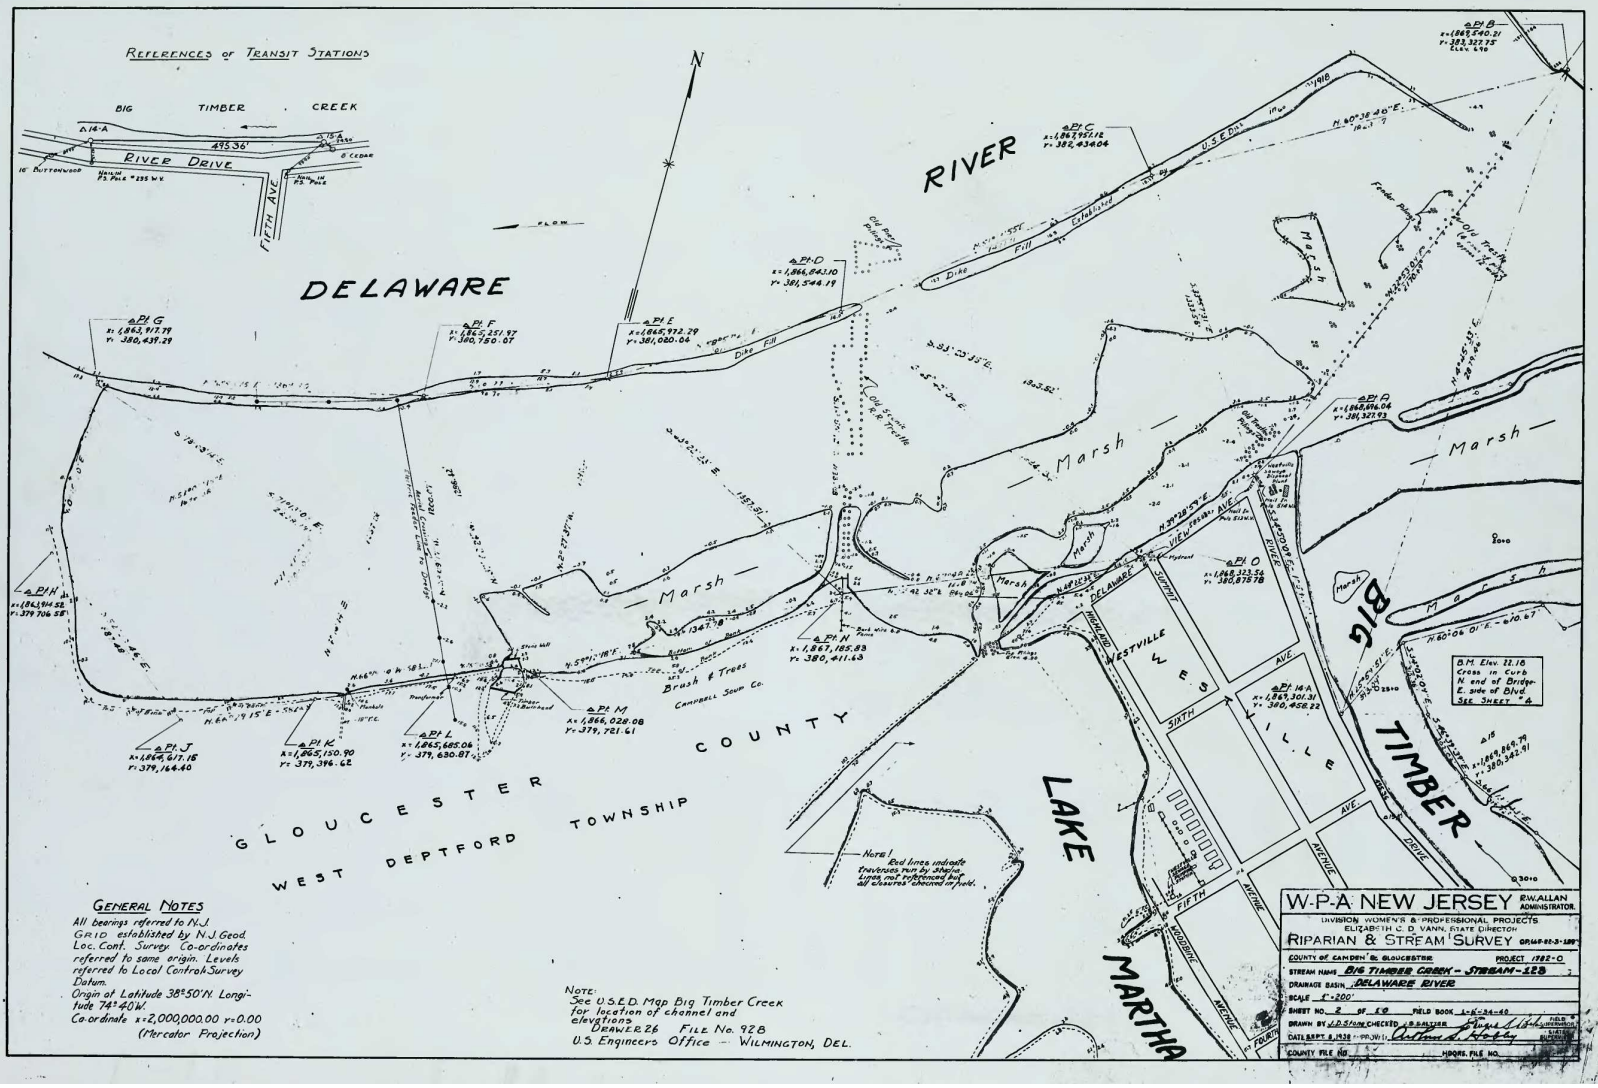


General Notes

All bearings referred to N.J. Grid established by N.J. Geod. Loc. Cont. Survey. Co-ordinates referred to same origin. Levels referred to Local Control Survey Datum.
Origin at Latitude 38°50'N. Longitude 74°40'W.
Co-ordinate x=2,000,000.00 y=0.00
(Mercator Projection)

Note:
See U.S.E.D. Map Big Timber Creek for location of channel and elevations
Drawer 26 File No. 928
U.S. Engineers Office — Wilmington, Del.

W-P-A NEW JERSEY R.W. ALLAN ADMINISTRATOR.
DIVISION WOMEN'S & PROFESSIONAL PROJECTS
ELIZABETH C. D. VANN, STATE DIRECTOR
RIPARIAN & STREAM SURVEY OP 149-22-3-180

COUNTY OF CAMDEN & GLOUCESTER	PROJECT 1782-0
STREAM NAME BIG TIMBER CREEK - STREAM-123	
DRAINAGE BASIN DELAWARE RIVER	
SCALE 1"=200'	
SHEET NO. 2 OF 10	FIELD BOOK L-K-24-40
DRAWN BY J.D. STOW CHECKED J.D. SALTER	FIELD SUPERVISOR
DATE SEPT. 8, 1938	DISTRICT SUPERVISOR
COUNTY FILE NO.	HDQRS. FILE NO.