

12-25

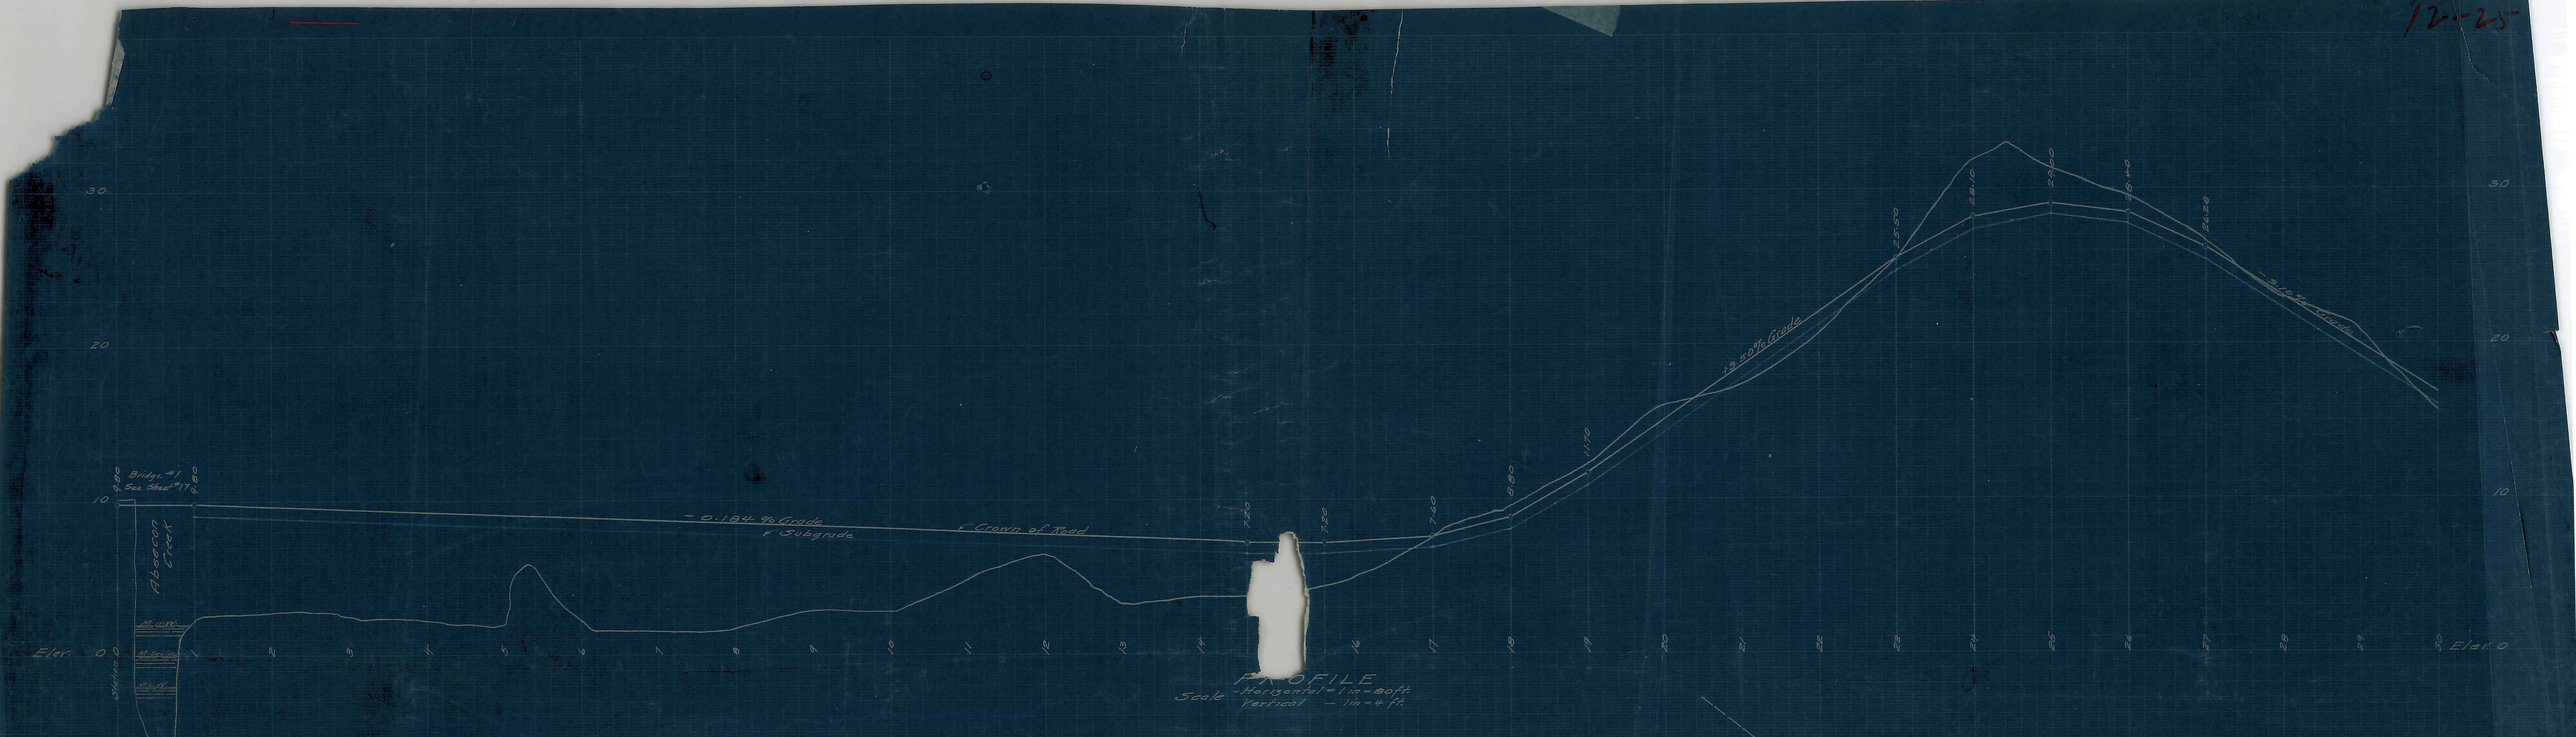

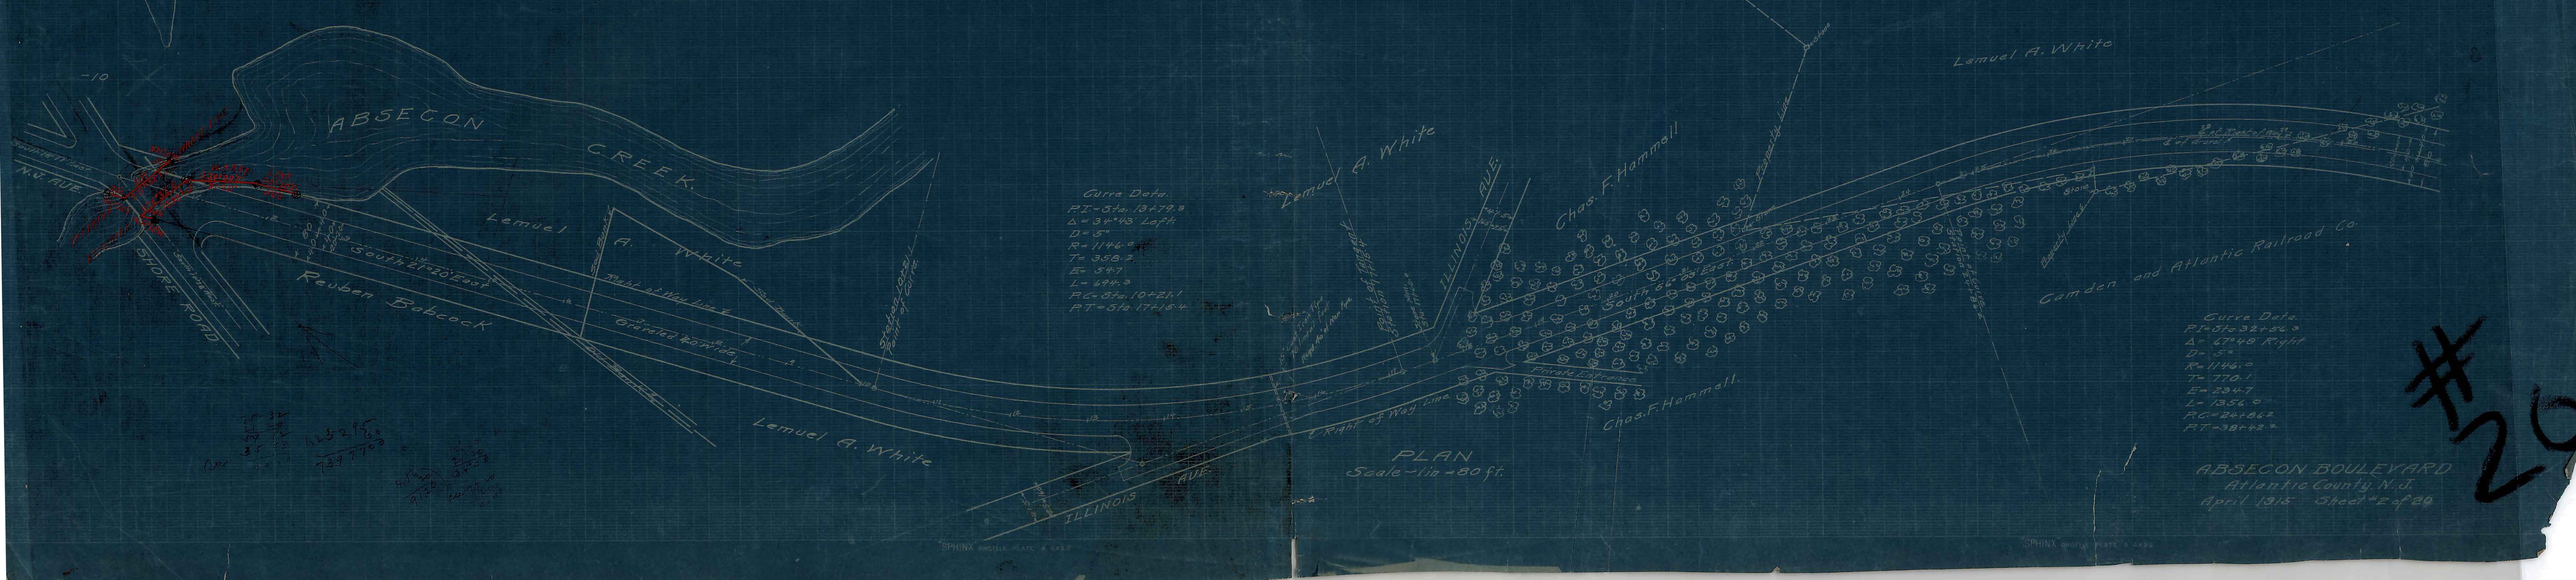

ABSECON BOULEVARD
Atlantic County, N.J.
April 1915 Sheet No 2 of 29

#29