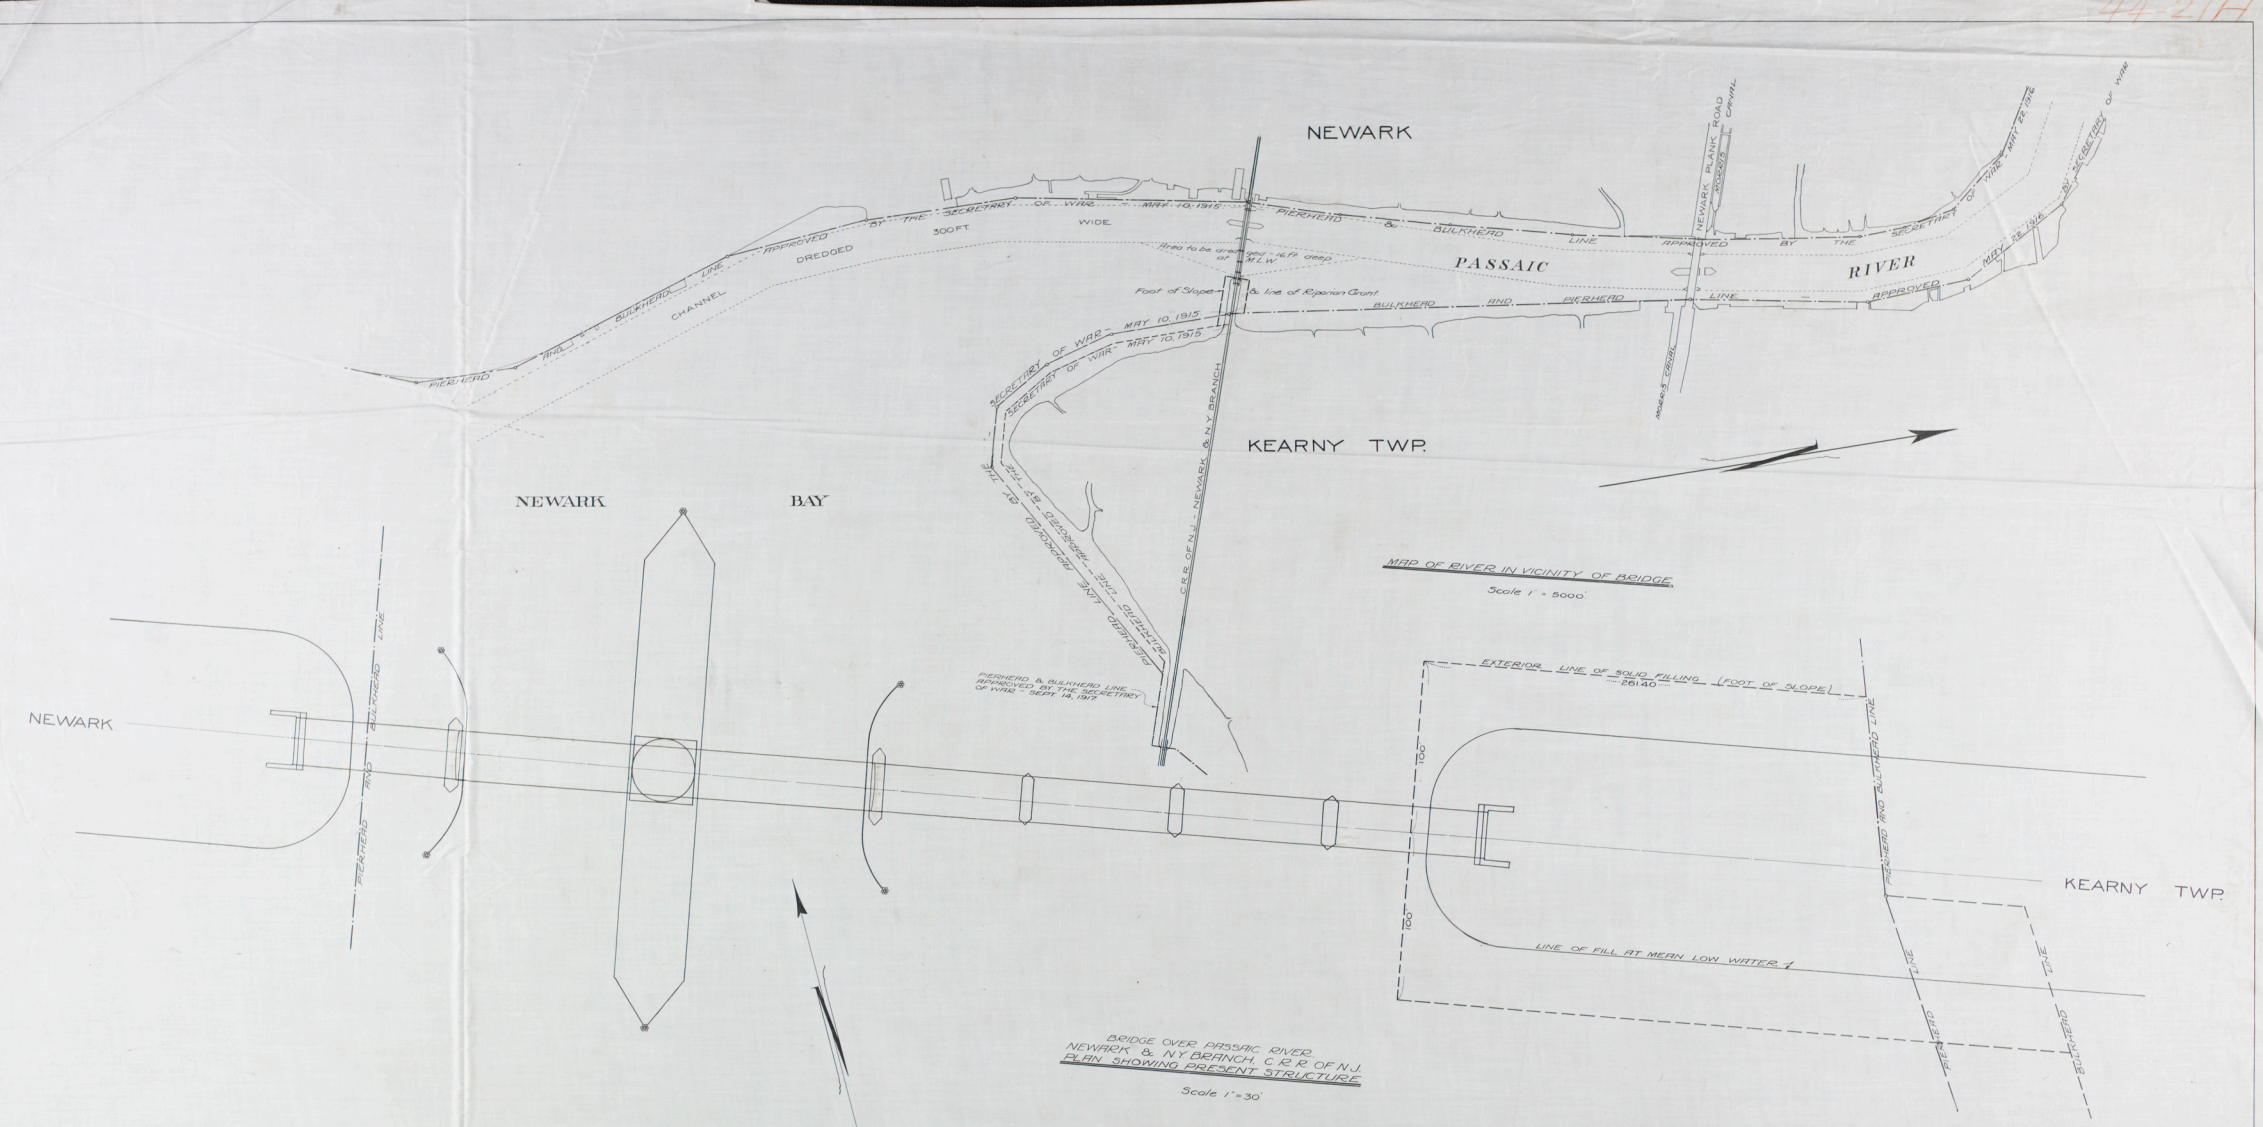

MAP OF RIVER IN VICINITY OF BRIDGE

Scale 1" = 5000'

BRIDGE OVER PASSAIC RIVER
NEWARK & N.Y. BRANCH, C.R.R. OF N.J.
PLAN SHOWING PRESENT STRUCTURE

Scale 1" = 30'

STATE OF NEW JERSEY

BOARD OF COMMERCE AND NAVIGATION

MAP SHOWING

PASSAIC RIVER IN VICINITY OF NEWARK & N.Y. BRANCH, C.R.R. OF N.J.

Drawn July, 23, 1919.

Members of Board:
J. Spencer Smith, President.
Richard C. Jenkinson, Vice-Pres.
W. Parker Runyon
Henry C. Broking
William L. Saunders
Robert F. Engle
William T. Kirk
Harry B. Cook

Victor Salmon
Director.

B.G. Warren
Consulting Engineer.

#4