
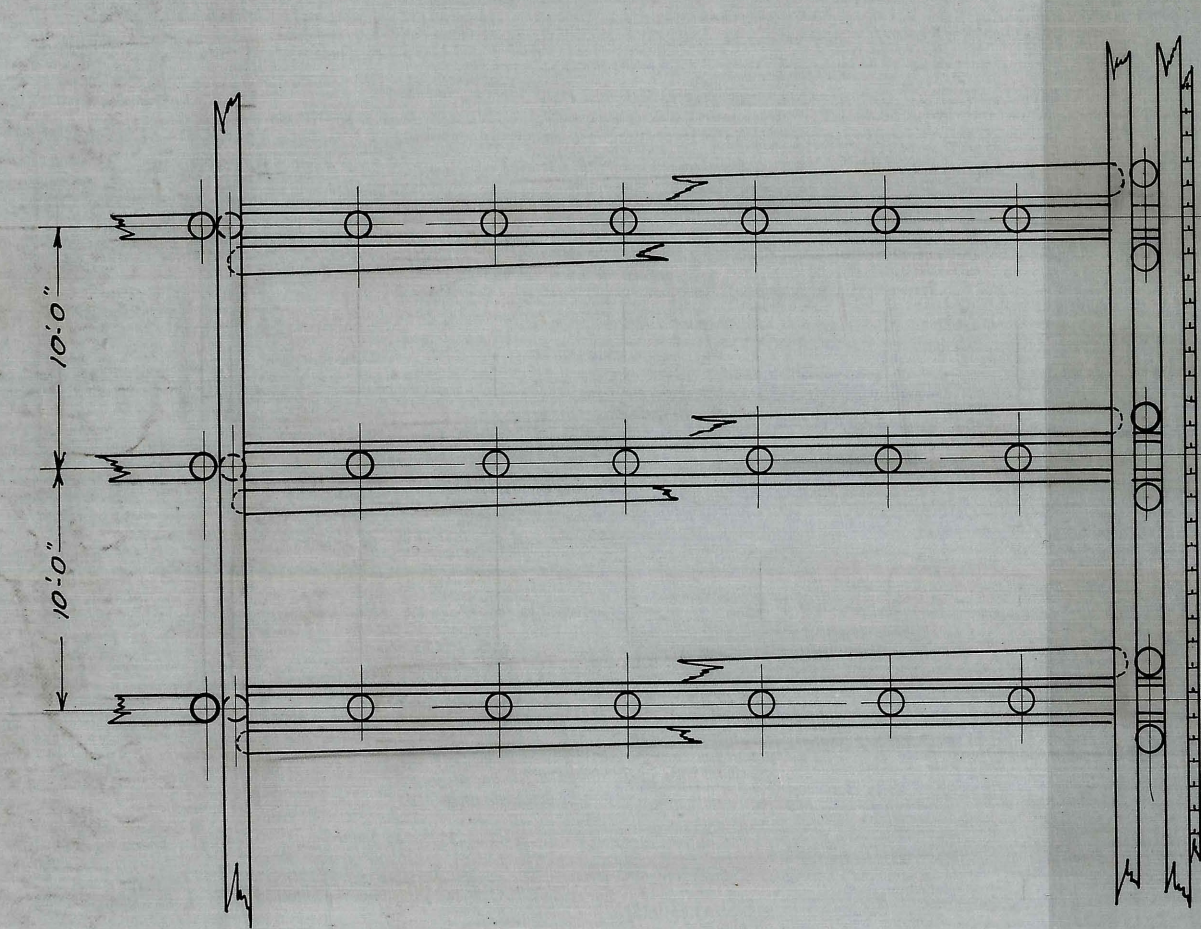


102-10

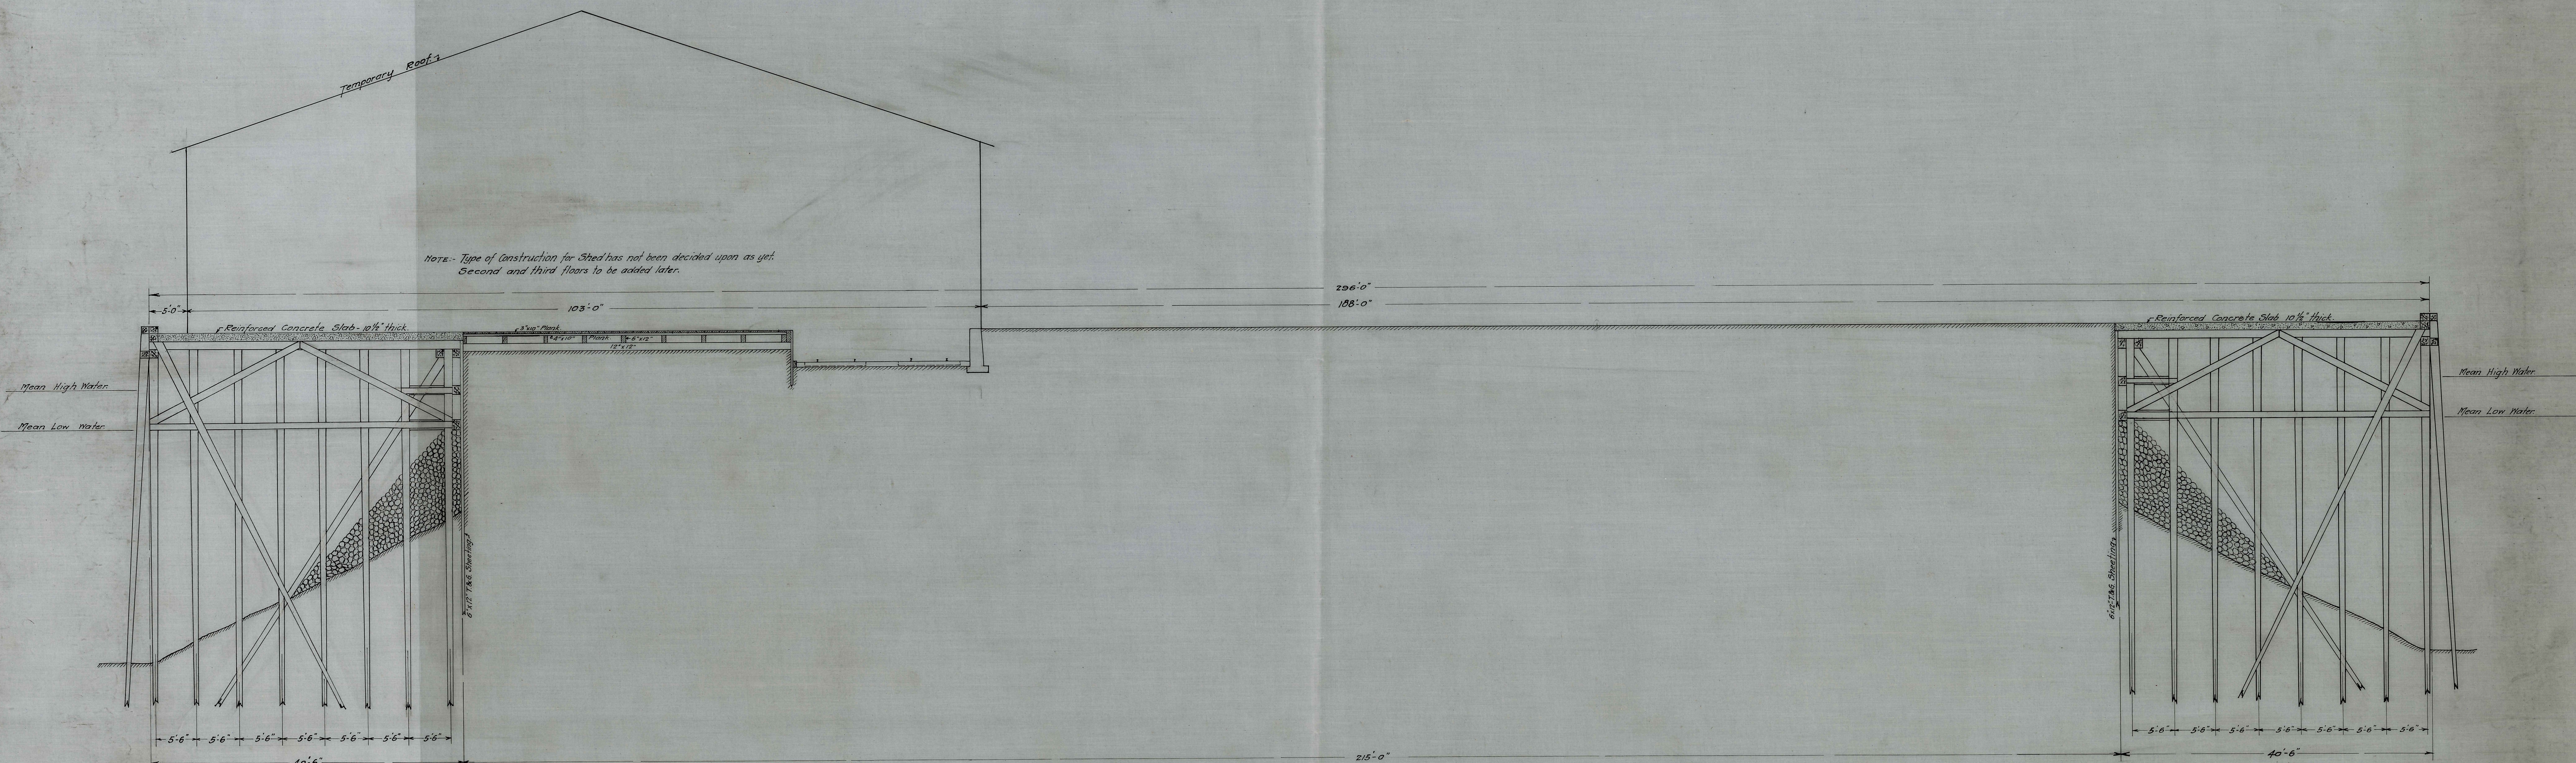

PLAN SHOWING PILING UNDER PLATFORM.

CITY OF CAMDEN, NEW JERSEY
PROPOSED INITIAL CONSTRUCTION AT PIER A
FOOT OF SPRUCE STREET

May 1917.

B. F. Perry
Consulting Engineer

Scale - 1 inch = 30 feet

Drawn by W. H. Hagan

102-10