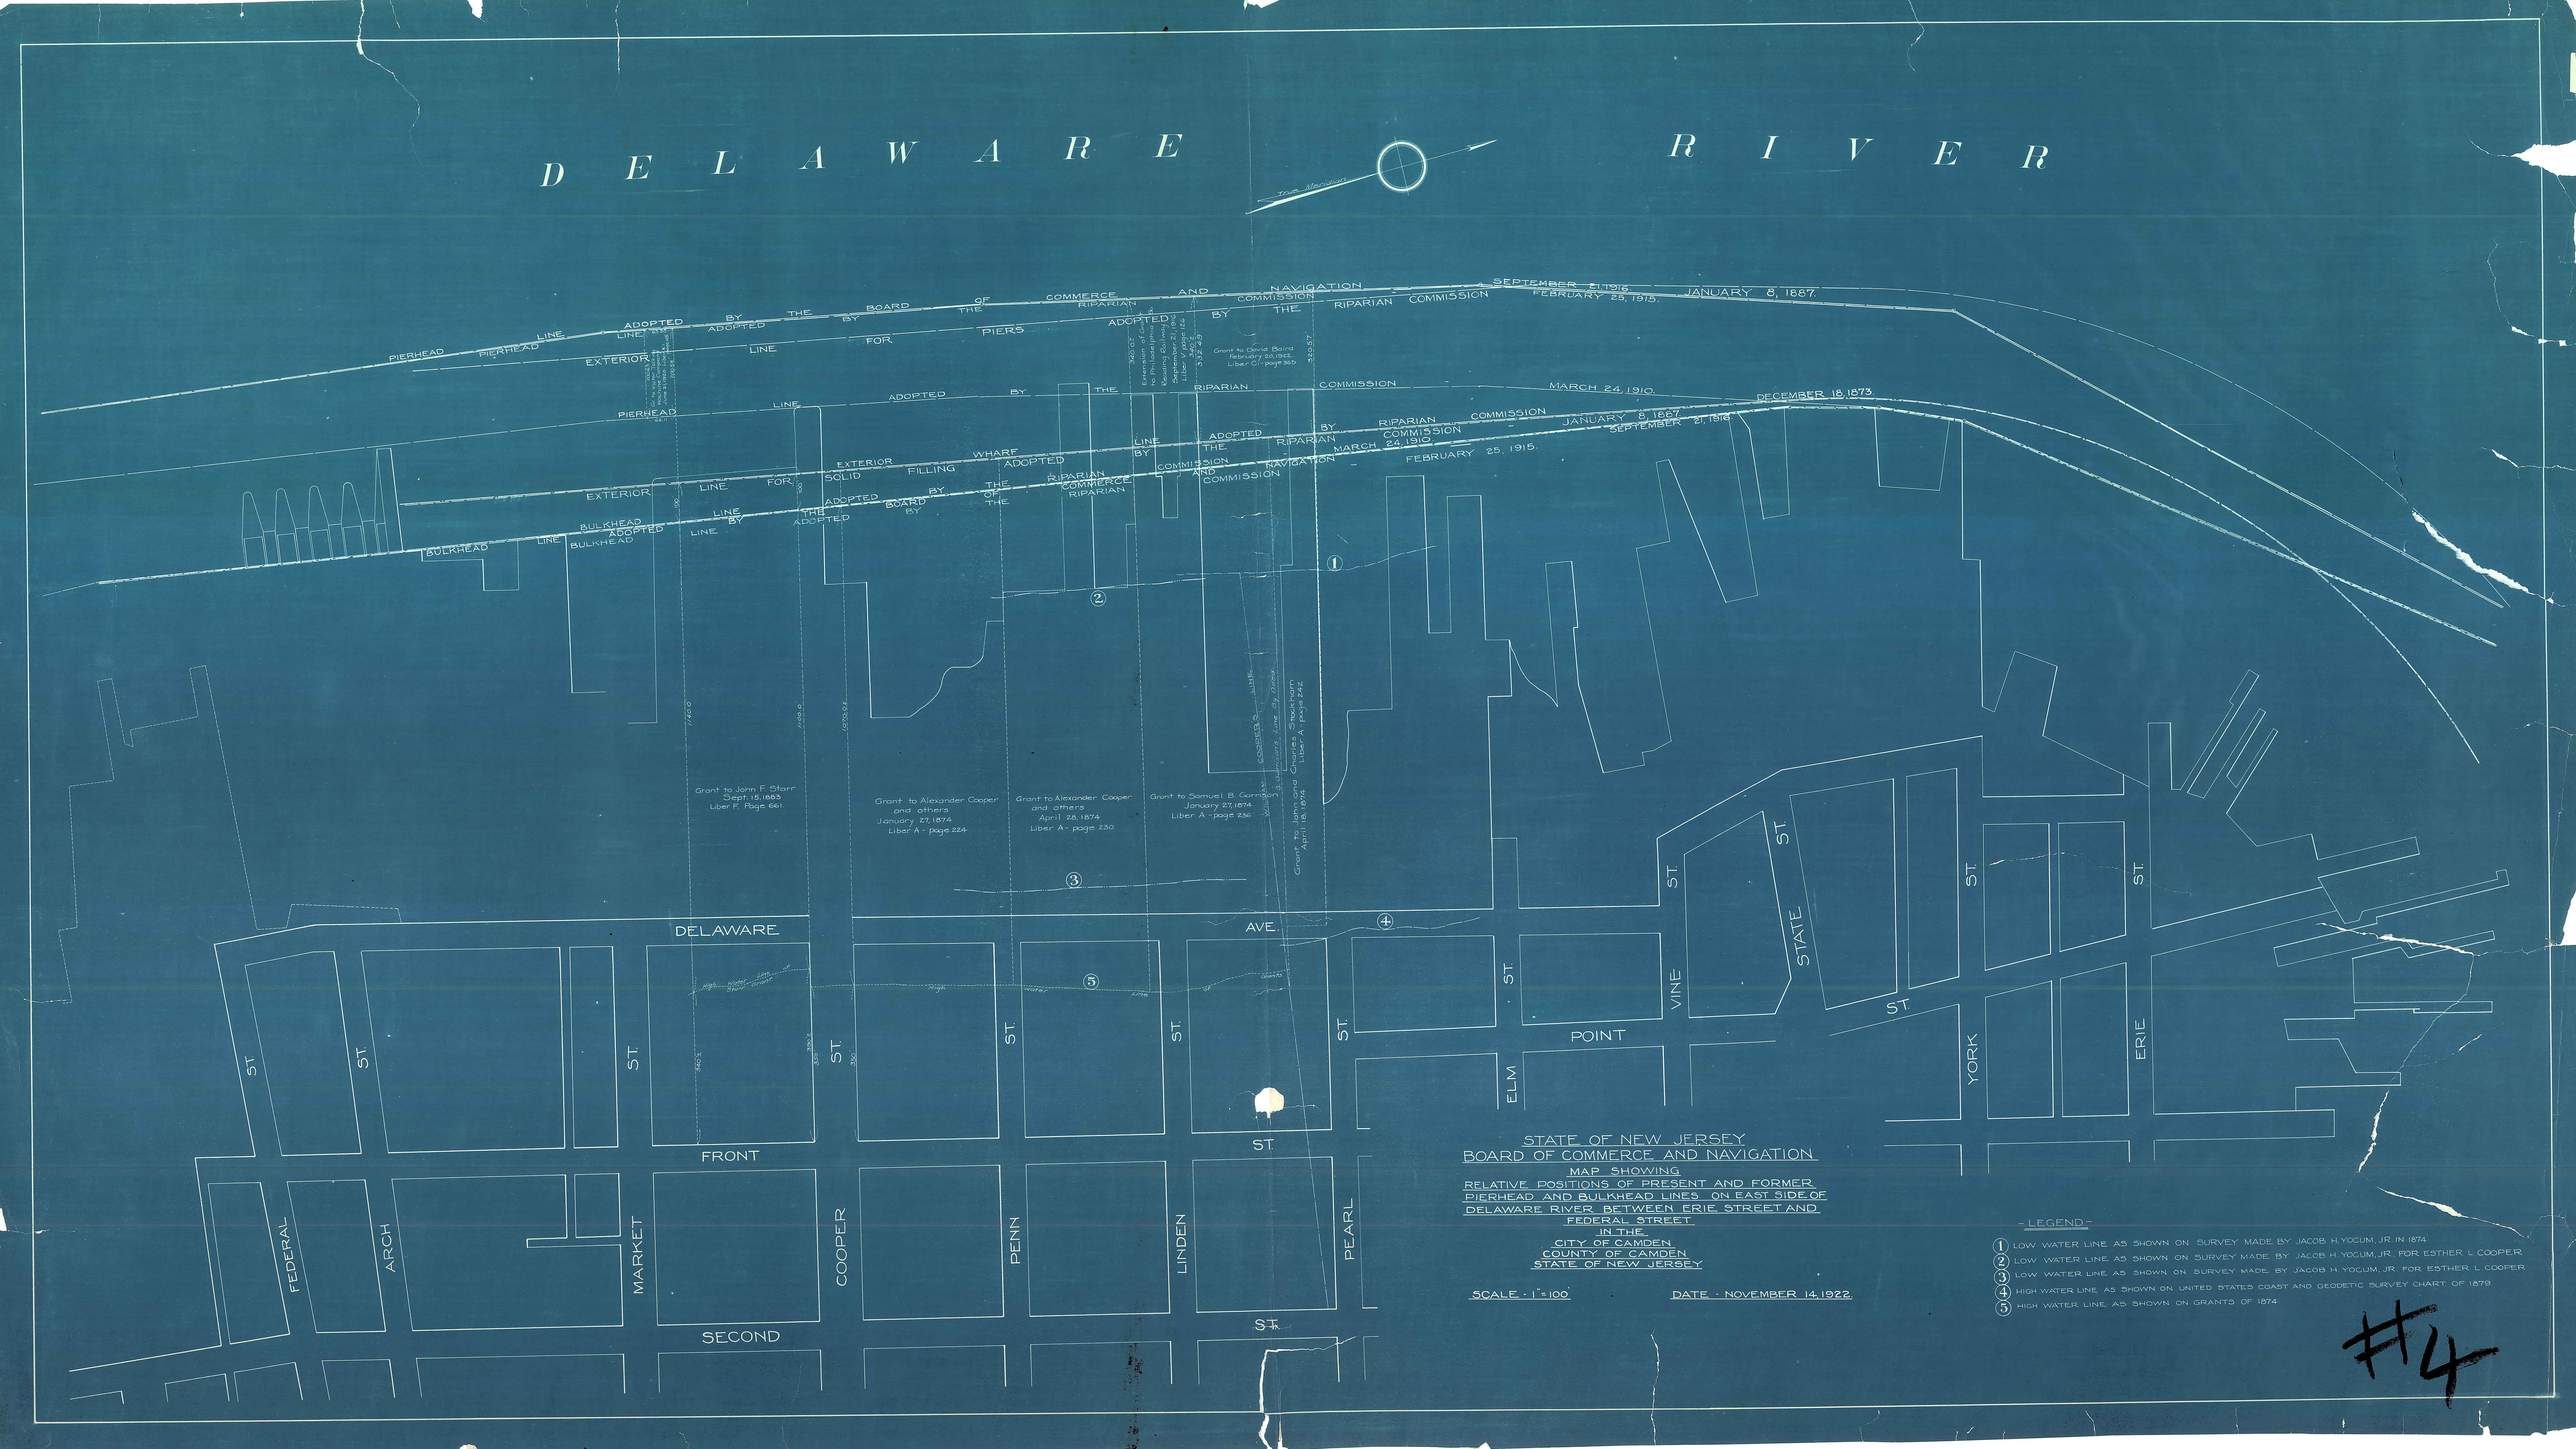
DELAWARE RIVER
True Meridian
PIERHEAD LINE ADOPTED BY THE BOARD OF COMMERCE AND NAVIGATION SEPTEMBER 21, 1916.
PIERHEAD LINE ADOPTED BY THE RIPARIAN COMMISSION FEBRUARY 25, 1915.
EXTERIOR LINE FOR PIERS ADOPTED BY THE RIPARIAN COMMISSION JANUARY 8, 1887.
Grant to David Baird February 20, 1922. Liber G1 page 165
PIERHEAD LINE ADOPTED BY THE RIPARIAN COMMISSION MARCH 24, 1910.
DECEMBER 18, 1873.
EXTERIOR LINE FOR SOLID FILLING WHARF ADOPTED BY THE RIPARIAN COMMISSION JANUARY 8, 1887.
SEPTEMBER 21, 1916.
BULKHEAD LINE ADOPTED BY THE BOARD OF COMMERCE AND NAVIGATION MARCH 24, 1910.
BULKHEAD LINE ADOPTED BY THE RIPARIAN COMMISSION FEBRUARY 25, 1915.
Grant to John F. Starr Sept. 15, 1863 Liber F. Page 661
Grant to Alexander Cooper and others January 27, 1874 Liber A - page 224
Grant to Alexander Cooper and others April 28, 1874 Liber A - page 230
Grant to Samuel B. Garrison January 27, 1874 Liber A - page 236
Grant to John and Charles Stockham April 18, 1874 Liber A page 242
DELAWARE AVE.
FRONT ST
SECOND ST
POINT
FEDERAL ST
ARCH ST
MARKET ST
COOPER ST
PENN ST
LINDEN ST
PEARL ST
ELM ST
VINE ST
STATE ST
YORK ST
ERIE ST
STATE OF NEW JERSEY
BOARD OF COMMERCE AND NAVIGATION
MAP SHOWING
RELATIVE POSITIONS OF PRESENT AND FORMER PIERHEAD AND BULKHEAD LINES ON EAST SIDE OF DELAWARE RIVER BETWEEN ERIE STREET AND FEDERAL STREET
IN THE
CITY OF CAMDEN
COUNTY OF CAMDEN
STATE OF NEW JERSEY
SCALE - 1" = 100'
DATE - NOVEMBER 14, 1922.
-LEGEND-
1 LOW WATER LINE AS SHOWN ON SURVEY MADE BY JACOB H. YOCUM, JR. IN 1874
2 LOW WATER LINE AS SHOWN ON SURVEY MADE BY JACOB H. YOCUM, JR. FOR ESTHER L. COOPER
3 LOW WATER LINE AS SHOWN ON SURVEY MADE BY JACOB H. YOCUM, JR. FOR ESTHER L. COOPER
4 HIGH WATER LINE AS SHOWN ON UNITED STATES COAST AND GEODETIC SURVEY CHART OF 1879
5 HIGH WATER LINE AS SHOWN ON GRANTS OF 1874
#4