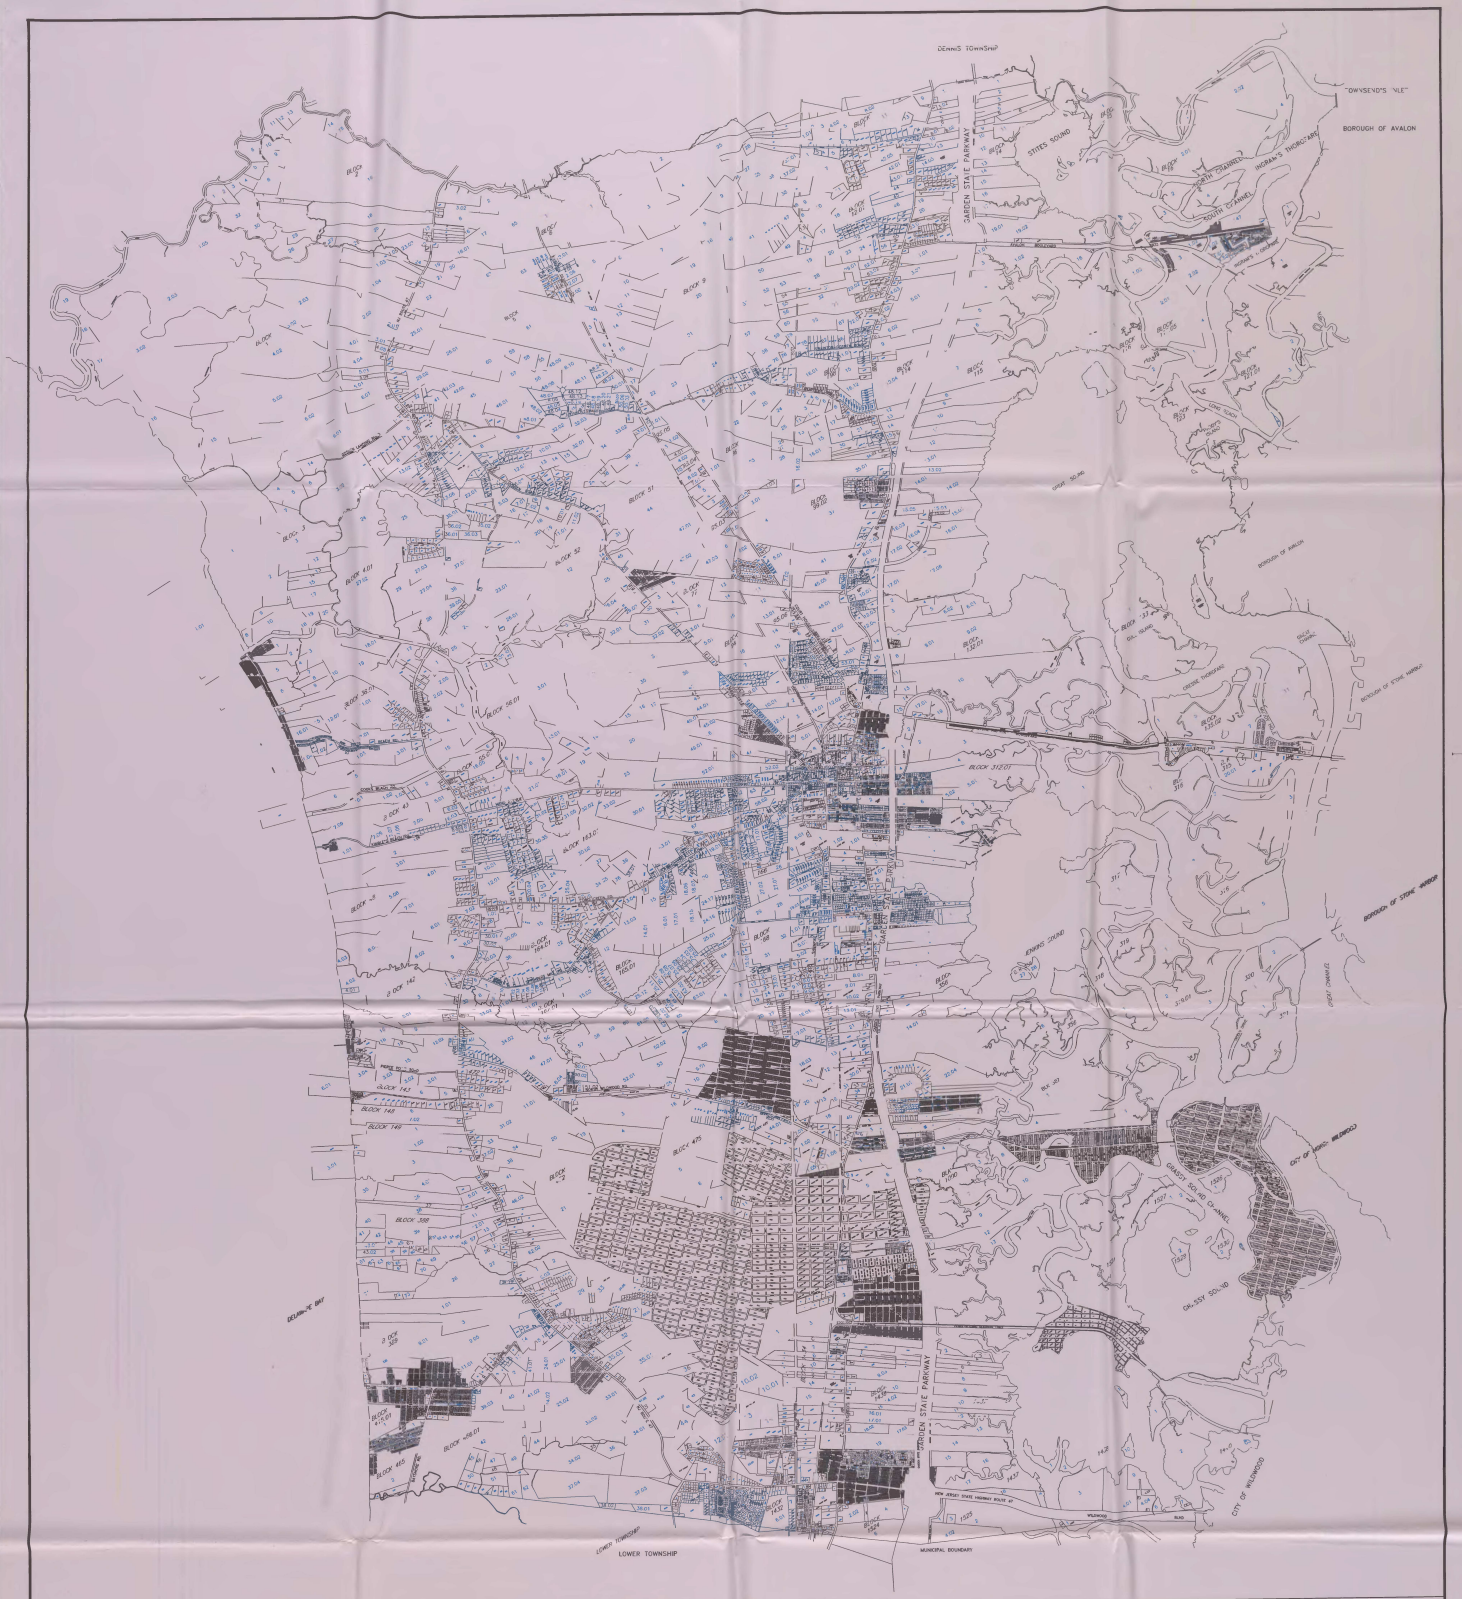

MIDDLE TOWNSHIP, NEW JERSEY TAX MAP

LEGEND

This document was prepared with the aid of a grant from the New Jersey Department of Environmental Protection, Office of Intergovernmental Affairs, Environmental Services Program

NORTH ARROW

PLOTTING FOR SUBMISSION TO NJDEP ONLY.
NOT INTENDED FOR DISPLAY PURPOSES.
(PLOTTINGS SHALL BE ACCOMPANIED BY DIGITAL COPIES OF DATA.)

0 500 2000 4000
250 1000
GRAPHIC SCALE: 1" = 2000 FT.

SHEET:	SCALE:	REVISIONS	TAX MAP			
1	1" = 2000'		SITUATE AT TOWNSHIP OF MIDDLE CAPE MAY CO., NEW JERSEY			
OF:	DATE:					
1	DRAWN BY: THOMAS P. HOUCK		FOR : MIDDLE TOWNSHIP			
	PROJ NO: 4182					

ENGINEERS
LAND SURVEYORS
PLANNERS

AQUA TERRA INC.

PHONE : (609) 561-6650
FAX : (609) 561-0468
750 S. WHITE HORSE PK. HAMMONTON, N.J. 08037
5 CAMBRIDGE DR. SUITE 103B OCEAN VIEW, N.J. 08230
210 ALLOWAY WOODSTOWN RD. WOODSTOWN, N.J. 08098

STEPHEN C. MARTINELLI
PROFESSIONAL LAND SURVEYOR
N.J. LICENSE 35091
PROFESSIONAL PLANNER
N.J. LICENSE 04653

LANCE B. LANDGRAF, JR.
PROFESSIONAL PLANNER
N.J. LICENSE 05100