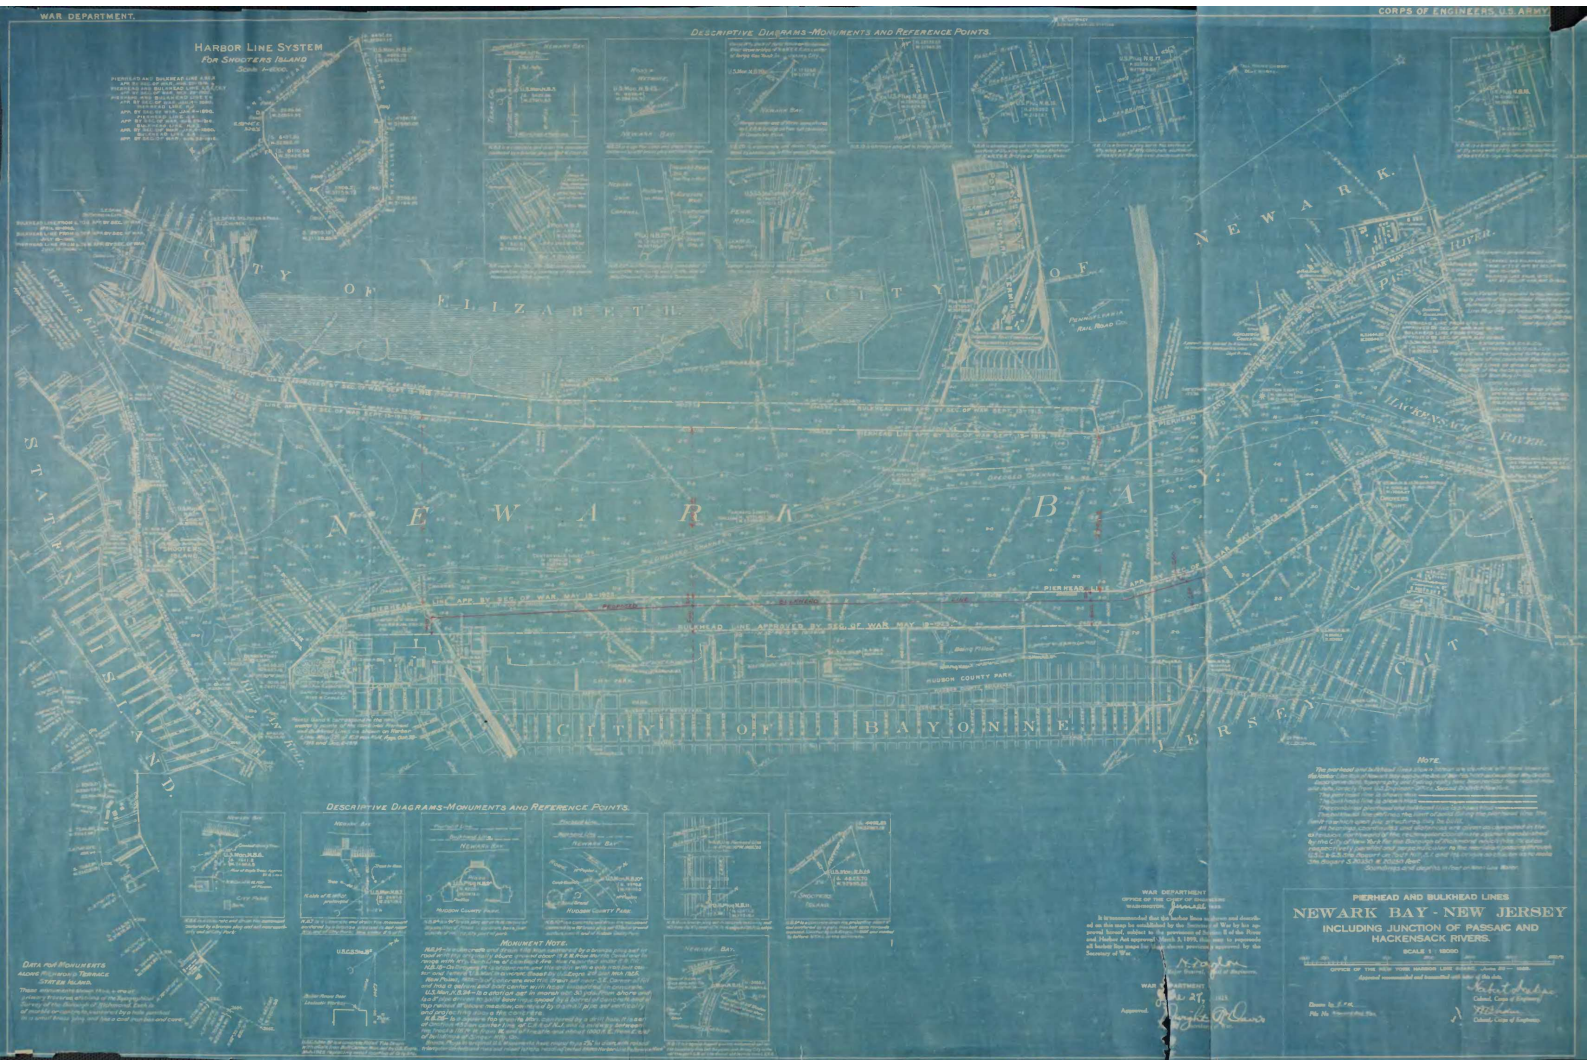
WAR DEPARTMENT.
CORPS OF ENGINEERS, U.S. ARMY.
HARBOR LINE SYSTEM
FOR SHOOTERS ISLAND
DESCRIPTIVE DIAGRAMS-MONUMENTS AND REFERENCE POINTS.
CITY OF ELIZABETH
CITY OF NEWARK
NEWARK BAY
STATEN ISLAND
CITY OF BAYONNE
JERSEY CITY
PASSAIC RIVER
HACKENSACK RIVER
PIERHEAD LINE APP. BY SEC. OF WAR MAY 19-1923
BULKHEAD LINE APPROVED BY SEC. OF WAR MAY 19-1923
HUDSON COUNTY PARK
DESCRIPTIVE DIAGRAMS-MONUMENTS AND REFERENCE POINTS.
MONUMENT NOTE.
DATA FOR MONUMENTS
ALONG PIERHEAD TERRACE
STATEN ISLAND.
NOTE.
WAR DEPARTMENT
OFFICE OF THE CHIEF OF ENGINEERS
WASHINGTON, JANUARY 1924
WAR DEPARTMENT
Approved.
PIERHEAD AND BULKHEAD LINES
NEWARK BAY - NEW JERSEY
INCLUDING JUNCTION OF PASSAIC AND
HACKENSACK RIVERS.
SCALE 1 : 10000
OFFICE OF THE NEW YORK HARBOR LINE BOARD, June 20 — 1923.
Approved recommended and transmitted with letter of this date.
Colonel, Corps of Engineers.
Colonel, Corps of Engineers.