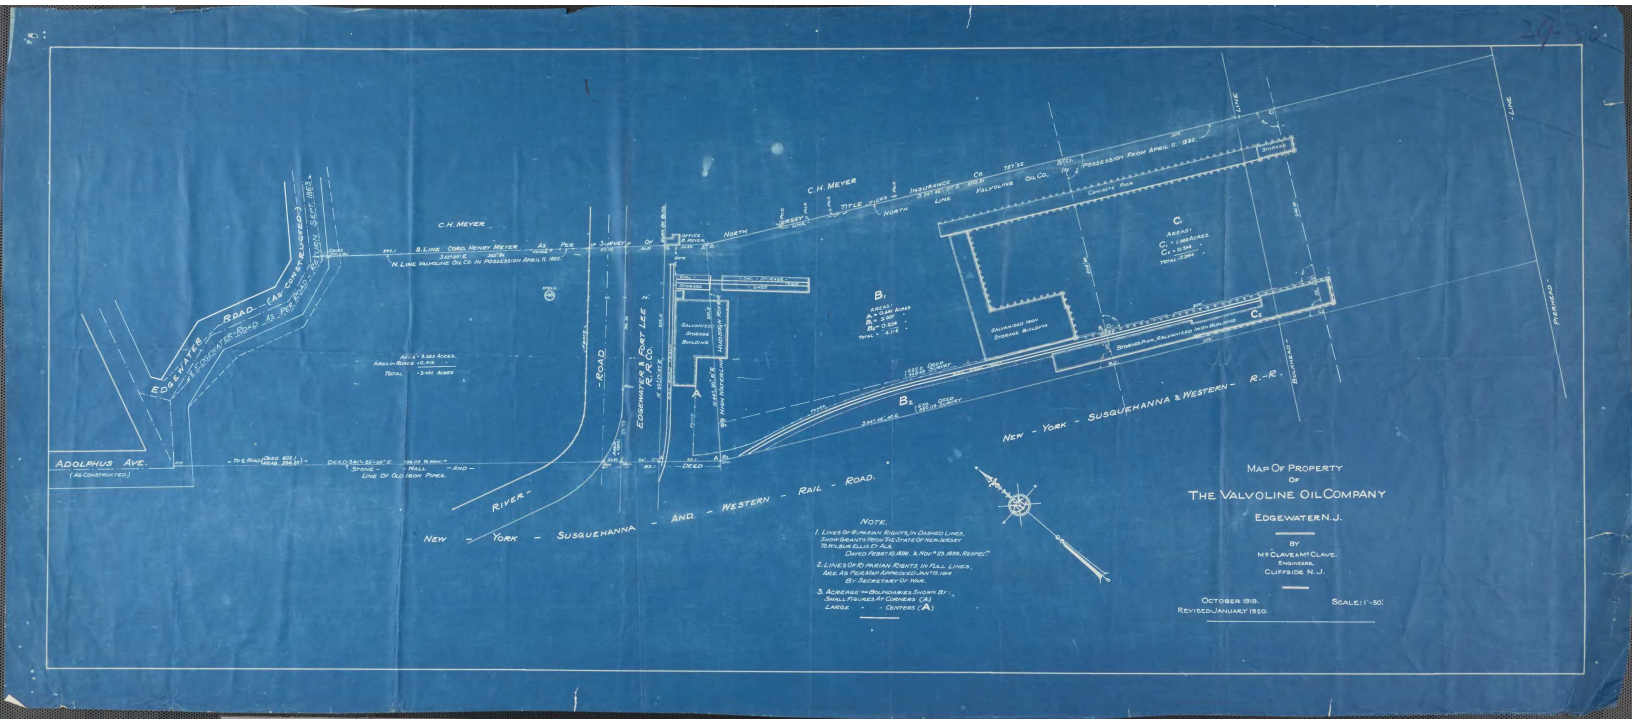
MAP OF PROPERTY
OF
THE VALVOLINE OIL COMPANY
EDGEWATER N.J.
BY
McCLAVE & McCLAVE.
ENGINEERS,
CLIFFSIDE N.J.
OCTOBER 1918.
REVISED JANUARY 1920.
SCALE: 1" = 50'.
NOTE.
1. LINES OF B1 MARIAN RIGHTS, IN DASHED LINES, SHOW GRANTS FROM THE STATE OF NEW JERSEY TO PUBLIC ELLIS & ALS. DATED FEBRY 10, 1898. & NOV.TH 23, 1899. RESPECT.
2. LINES OF B2 MARIAN RIGHTS IN FULL LINES, ARE AS PER MAP APPROVED JAN.TY 15, 1914 B2 - SECRETARY OF WAR.
3. ACREAGE - BOUNDARIES SHOWN BY - SMALL FIGURES AT CORNERS (A) LARGE - - CENTERS (A)
NEW - YORK - SUSQUEHANNA - AND - WESTERN - RAIL - ROAD.
NEW - YORK - SUSQUEHANNA & WESTERN - R.-R.
RIVER -
EDGEWATER & FORT LEE R.R. CO.
C.H. MEYER
ADOLPHUS AVE.
(AS CONSTRUCTED.)
EDGEWATER - ROAD - CAR CONVEYANCE
B1
B2
C
C1
C2