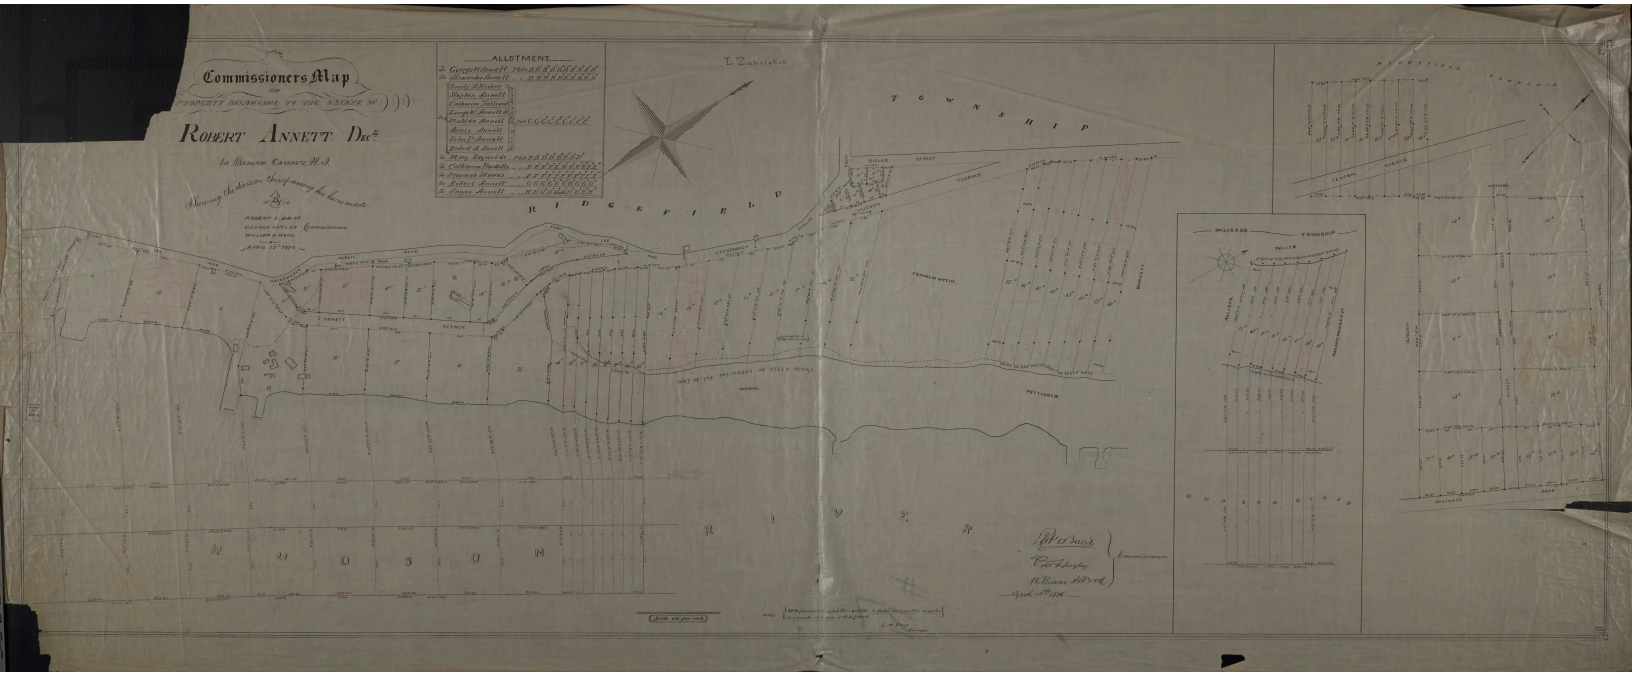
Commissioners Map
PROPERTY BELONGING TO THE ESTATE OF
ROBERT ANNETT Decd
In Bergen County, N.J.
Showing the division thereof among his heirs made
ROBERT C. BACOT
GEORGE HOFLER Commissioners
WILLIAM H. WEED
APRIL 15th 1876
ALLOTMENT
Jr. George W. Annett
Jr. Alexander Annett
Emily A. Hinter
Stephen Annett
Catharine Tallman
George W. Annett Jr.
Matilda Annett
Anne Annett
John P. Annett
Robert A. Annett
Jr. Mary Reynolds
Jr. Catharine Fardella
Jr. Hannah Hayes
Jr. Robert Annett
Jr. James Annett
L. Zabriskie
TOWNSHIP
RIDGEFIELD
DILLER STREET
TERRACE
FRANKLIN WITTE
PETTIGREW
HUDSON RIVER
PALISADE TOWNSHIP
DILLER
ALLEN
HEARD PROPERTY
CENTRAL AVENUE
HUDSON RIVER
PALISADE
AVENUE
Commissioners
April 15th 1876