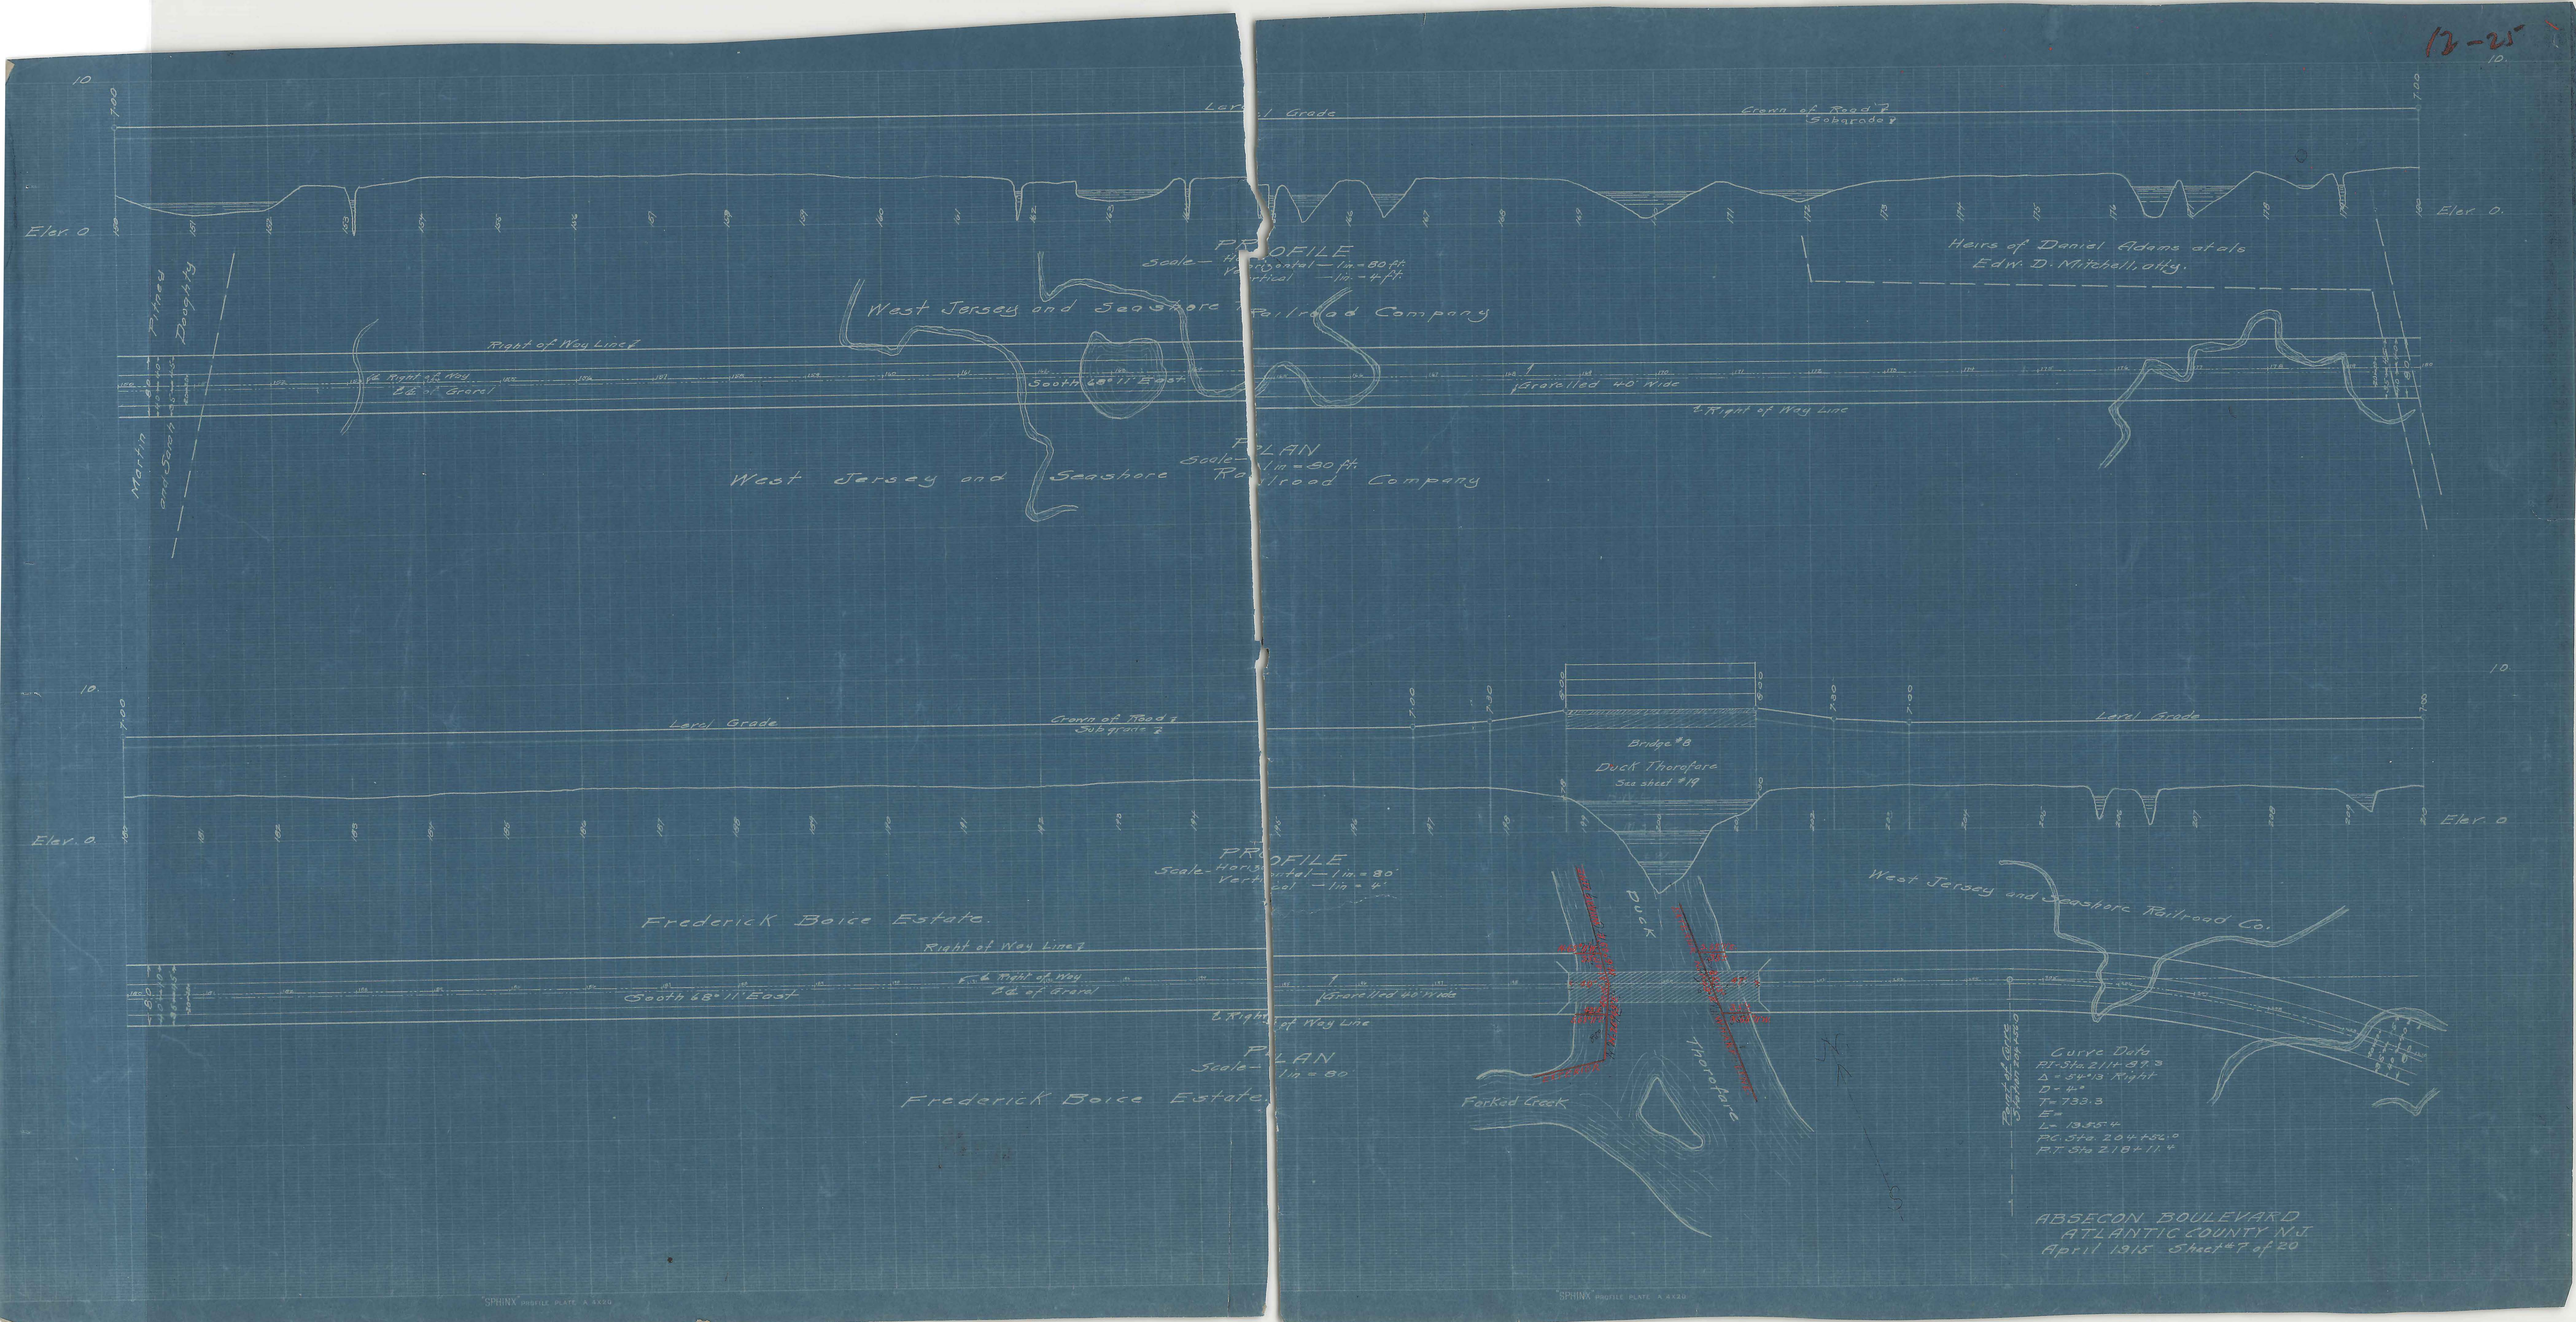
12-25
Level Grade
Crown of Road
Subgrade
Elev. 0
PROFILE
Scale— Horizontal — 1 in. = 80 ft.
Vertical — 1 in. = 4 ft.
West Jersey and Seashore Railroad Company
Heirs of Daniel Adams et als
Edw. D. Mitchell, atty.
Pitney
Doughty
Martin
and Sarah
Right of Way Line
℄ Right of Way
℄ of Gravel
South 68° 11' East
Gravelled 40' Wide
℄ Right of Way Line
PLAN
Scale— 1 in. = 80 ft.
West Jersey and Seashore Railroad Company
Level Grade
Crown of Road
Subgrade
Bridge #8
Duck Thorofare
See sheet #19
Elev. 0
PROFILE
Scale— Horizontal — 1 in. = 80'
Vertical — 1 in. = 4'
Frederick Boice Estate.
Right of Way Line
℄ Right of Way
℄ of Gravel
South 68° 11' East
Gravelled 40' Wide
℄ Right of Way Line
PLAN
Scale— 1 in. = 80'
Frederick Boice Estate
Duck
Thorofare
Forked Creek
West Jersey and Seashore Railroad Co.
Curve Data
P.I. Sta. 211+89.3
Δ = 54°13' Right
D = 4°
T = 733.3
E =
L = 1355.4
P.C. Sta. 204+56.0
P.T. Sta. 218+11.4
ABSECON BOULEVARD
ATLANTIC COUNTY N.J.
April 1915 Sheet #7 of 20