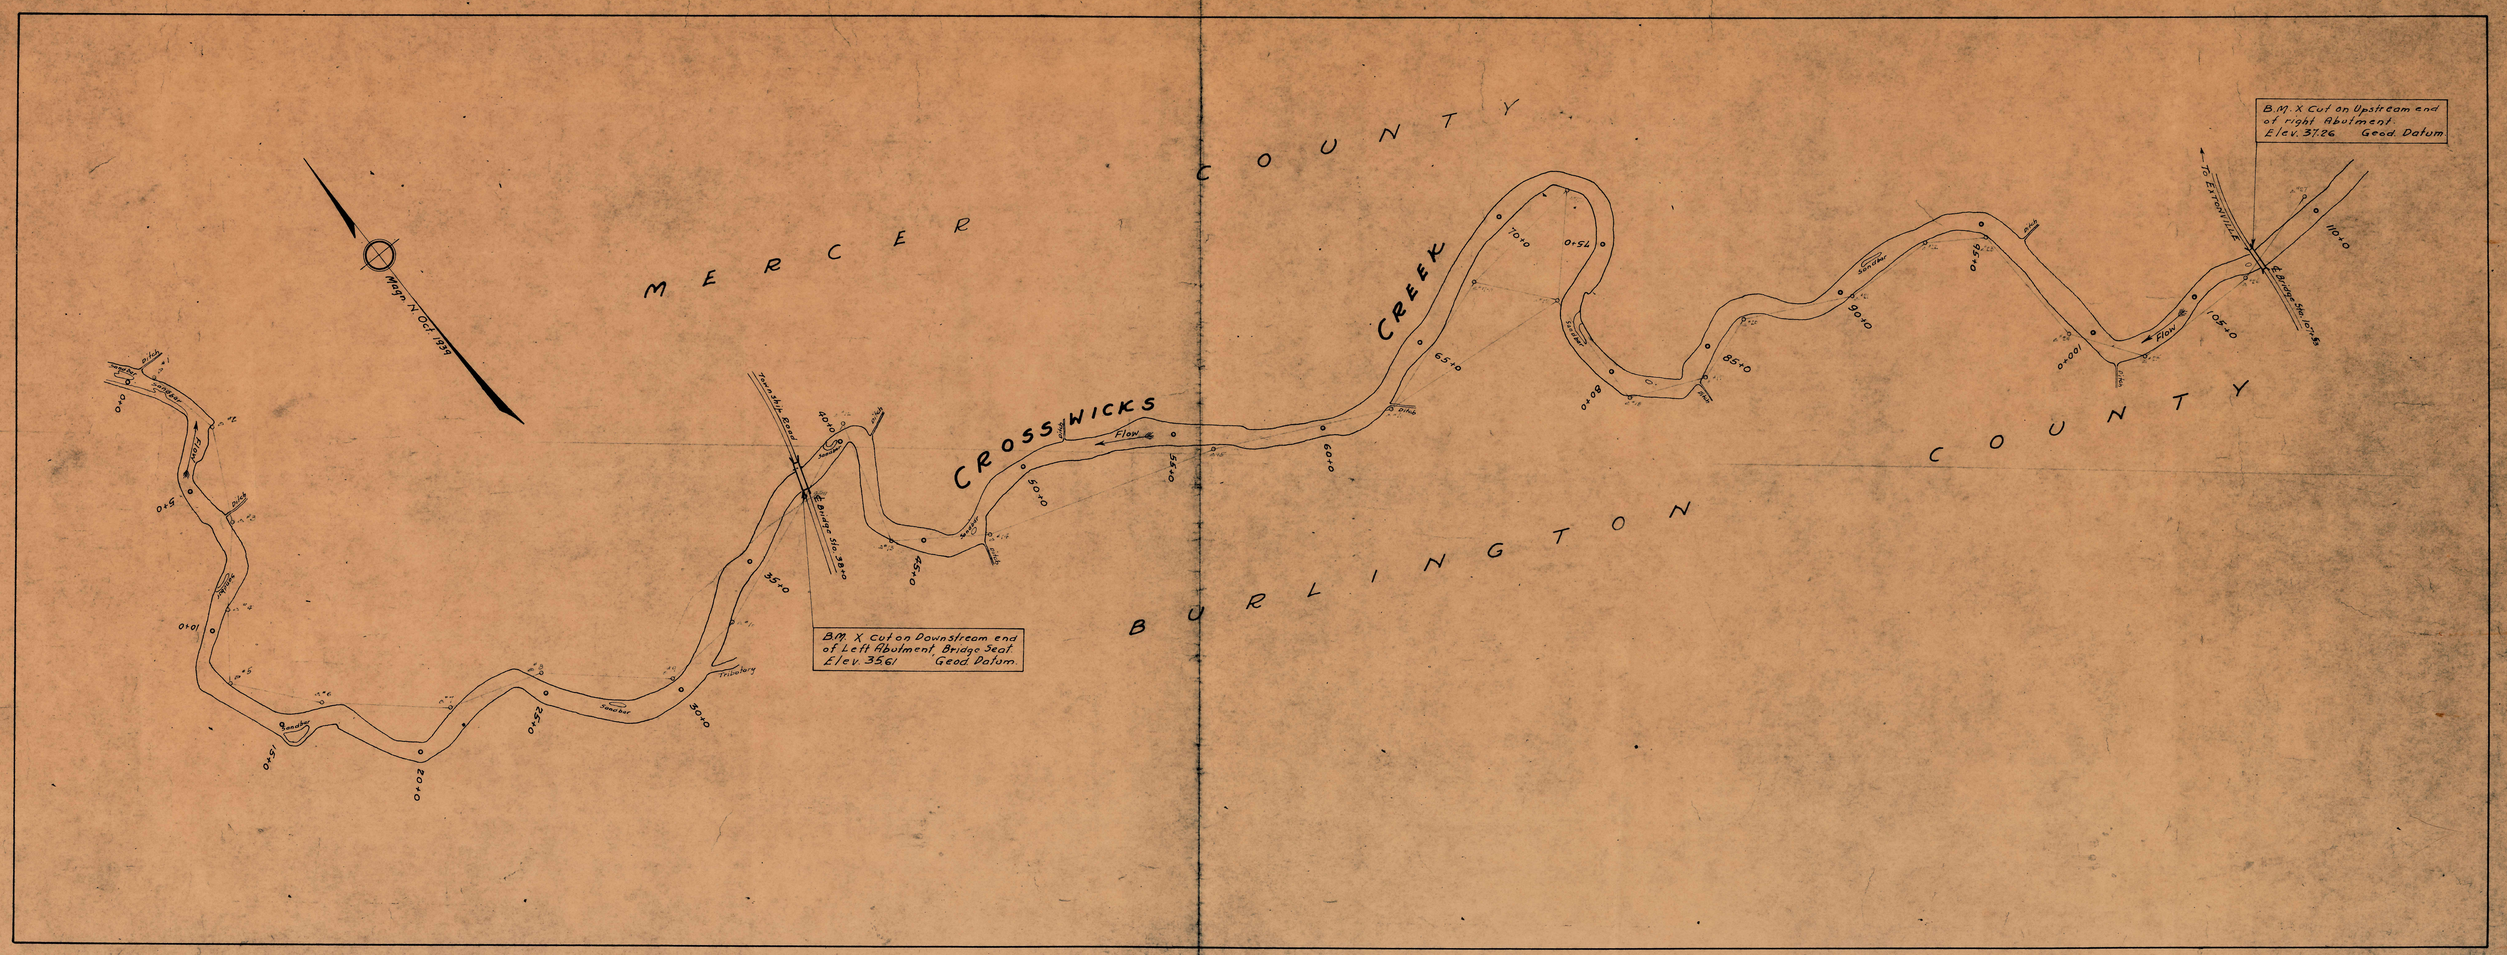

MERCER COUNTY
CROSSWICKS CREEK
BURLINGTON COUNTY
Mean N. Oct. 1939
Flow
Tangent Bank
Bridge Site No. 38+0
B.M. X Cut on Downstream end of Left Abutment, Bridge Seat. Elev. 35.61 Geod. Datum.
B.M. X Cut on Upstream end of right Abutment. Elev. 37.26 Geod. Datum
To Extonville
Bridge Site No. 105+0
Tributary
Sandbar
Sandbar
Sandbar