

50-2

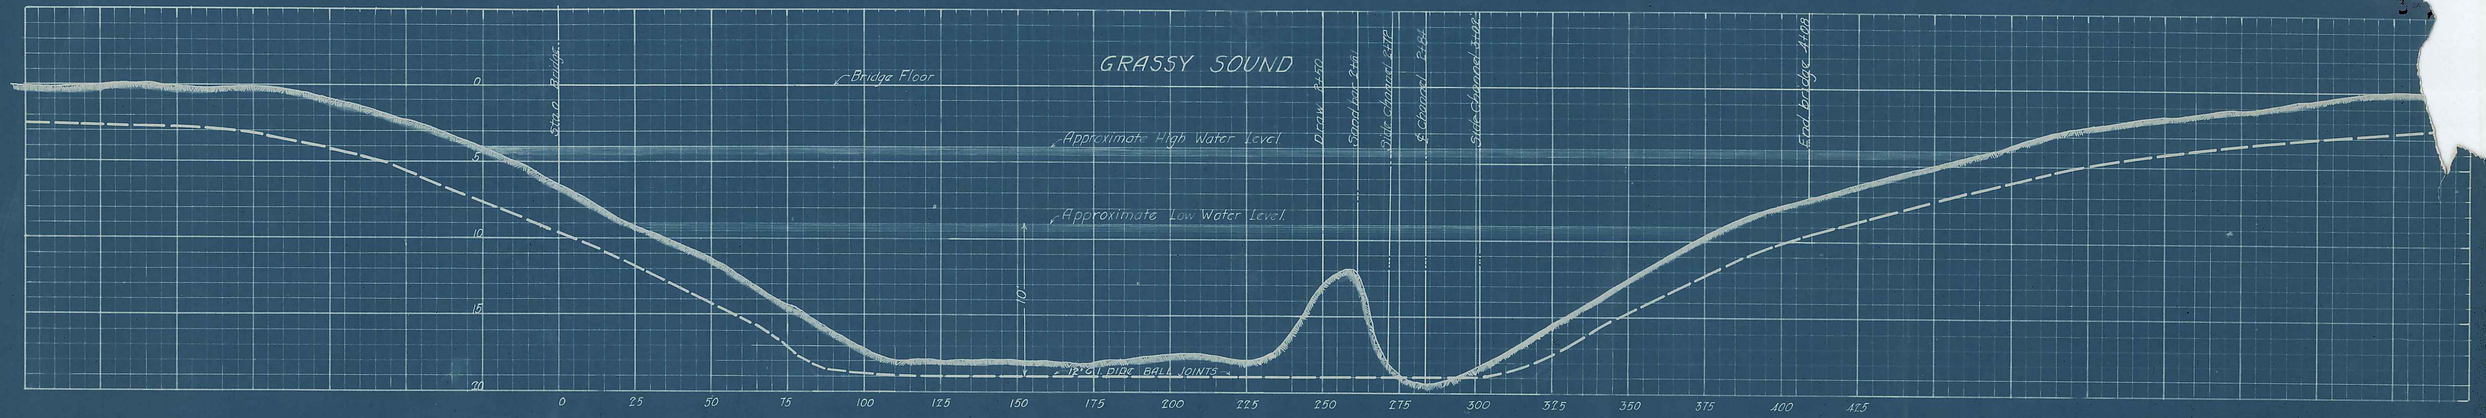

Soundings taken April 7-1911 W.H.G.
Based on bridge floor

Vertical Scale - 5 ft. - 1 inch
Horizontal Scale - 25 ft. - 1 inch

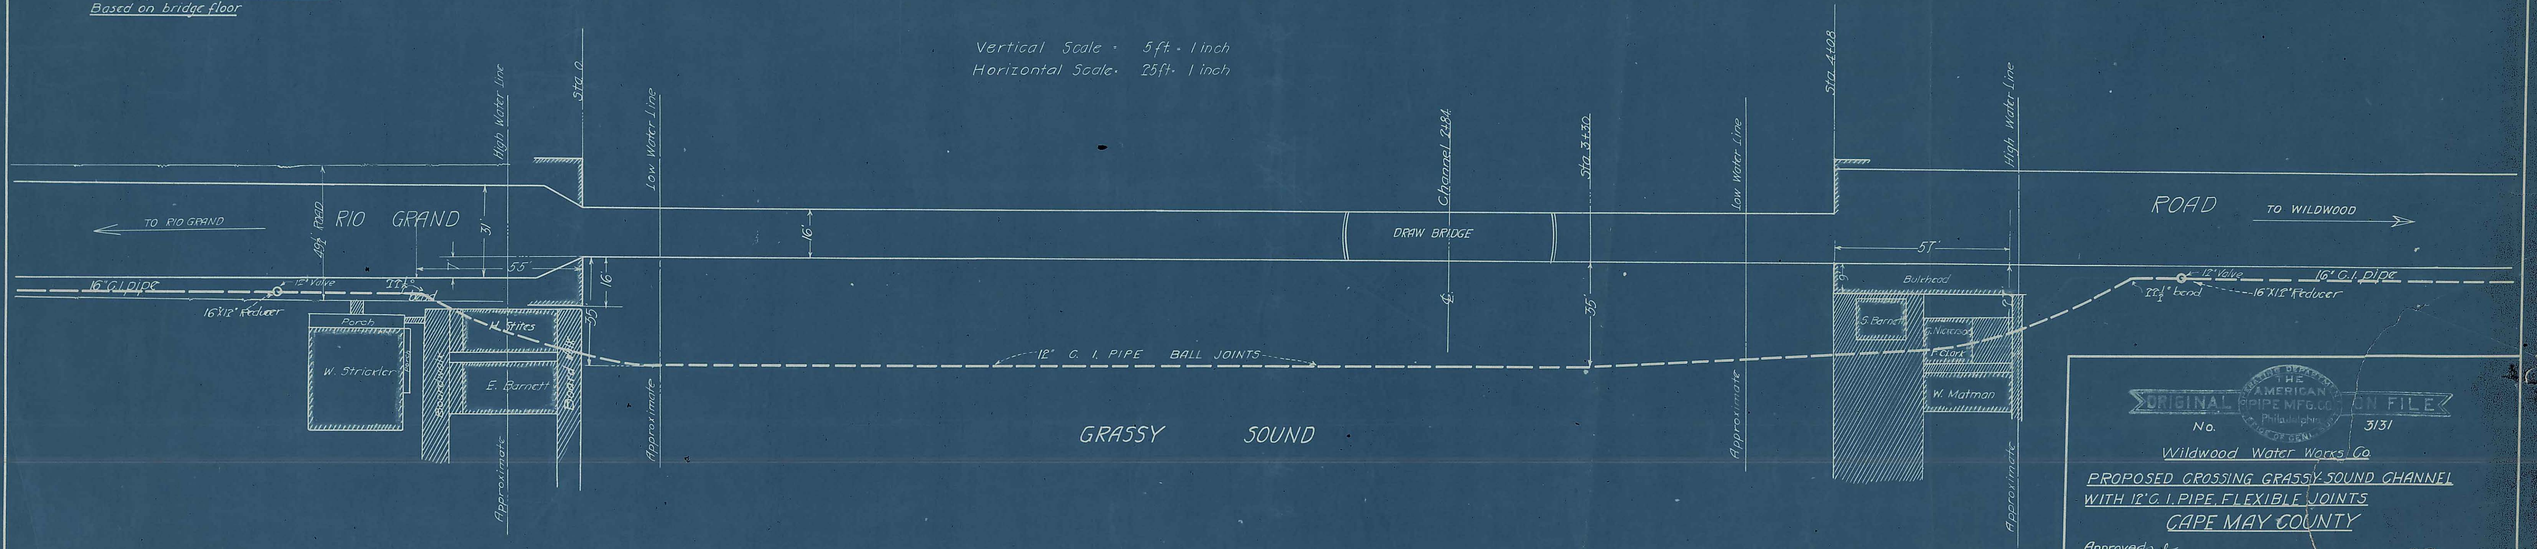

THE AMERICAN PIPE MFG. CO. Philadelphia
ORIGINAL ON FILE

No. 3131

Wildwood Water Works Co

PROPOSED CROSSING GRASSY SOUND CHANNEL WITH 12" C.I. PIPE, FLEXIBLE JOINTS

CAPE MAY COUNTY

Approved
Date 4/13/1911 Gen'l Supt.

37

152