20—8

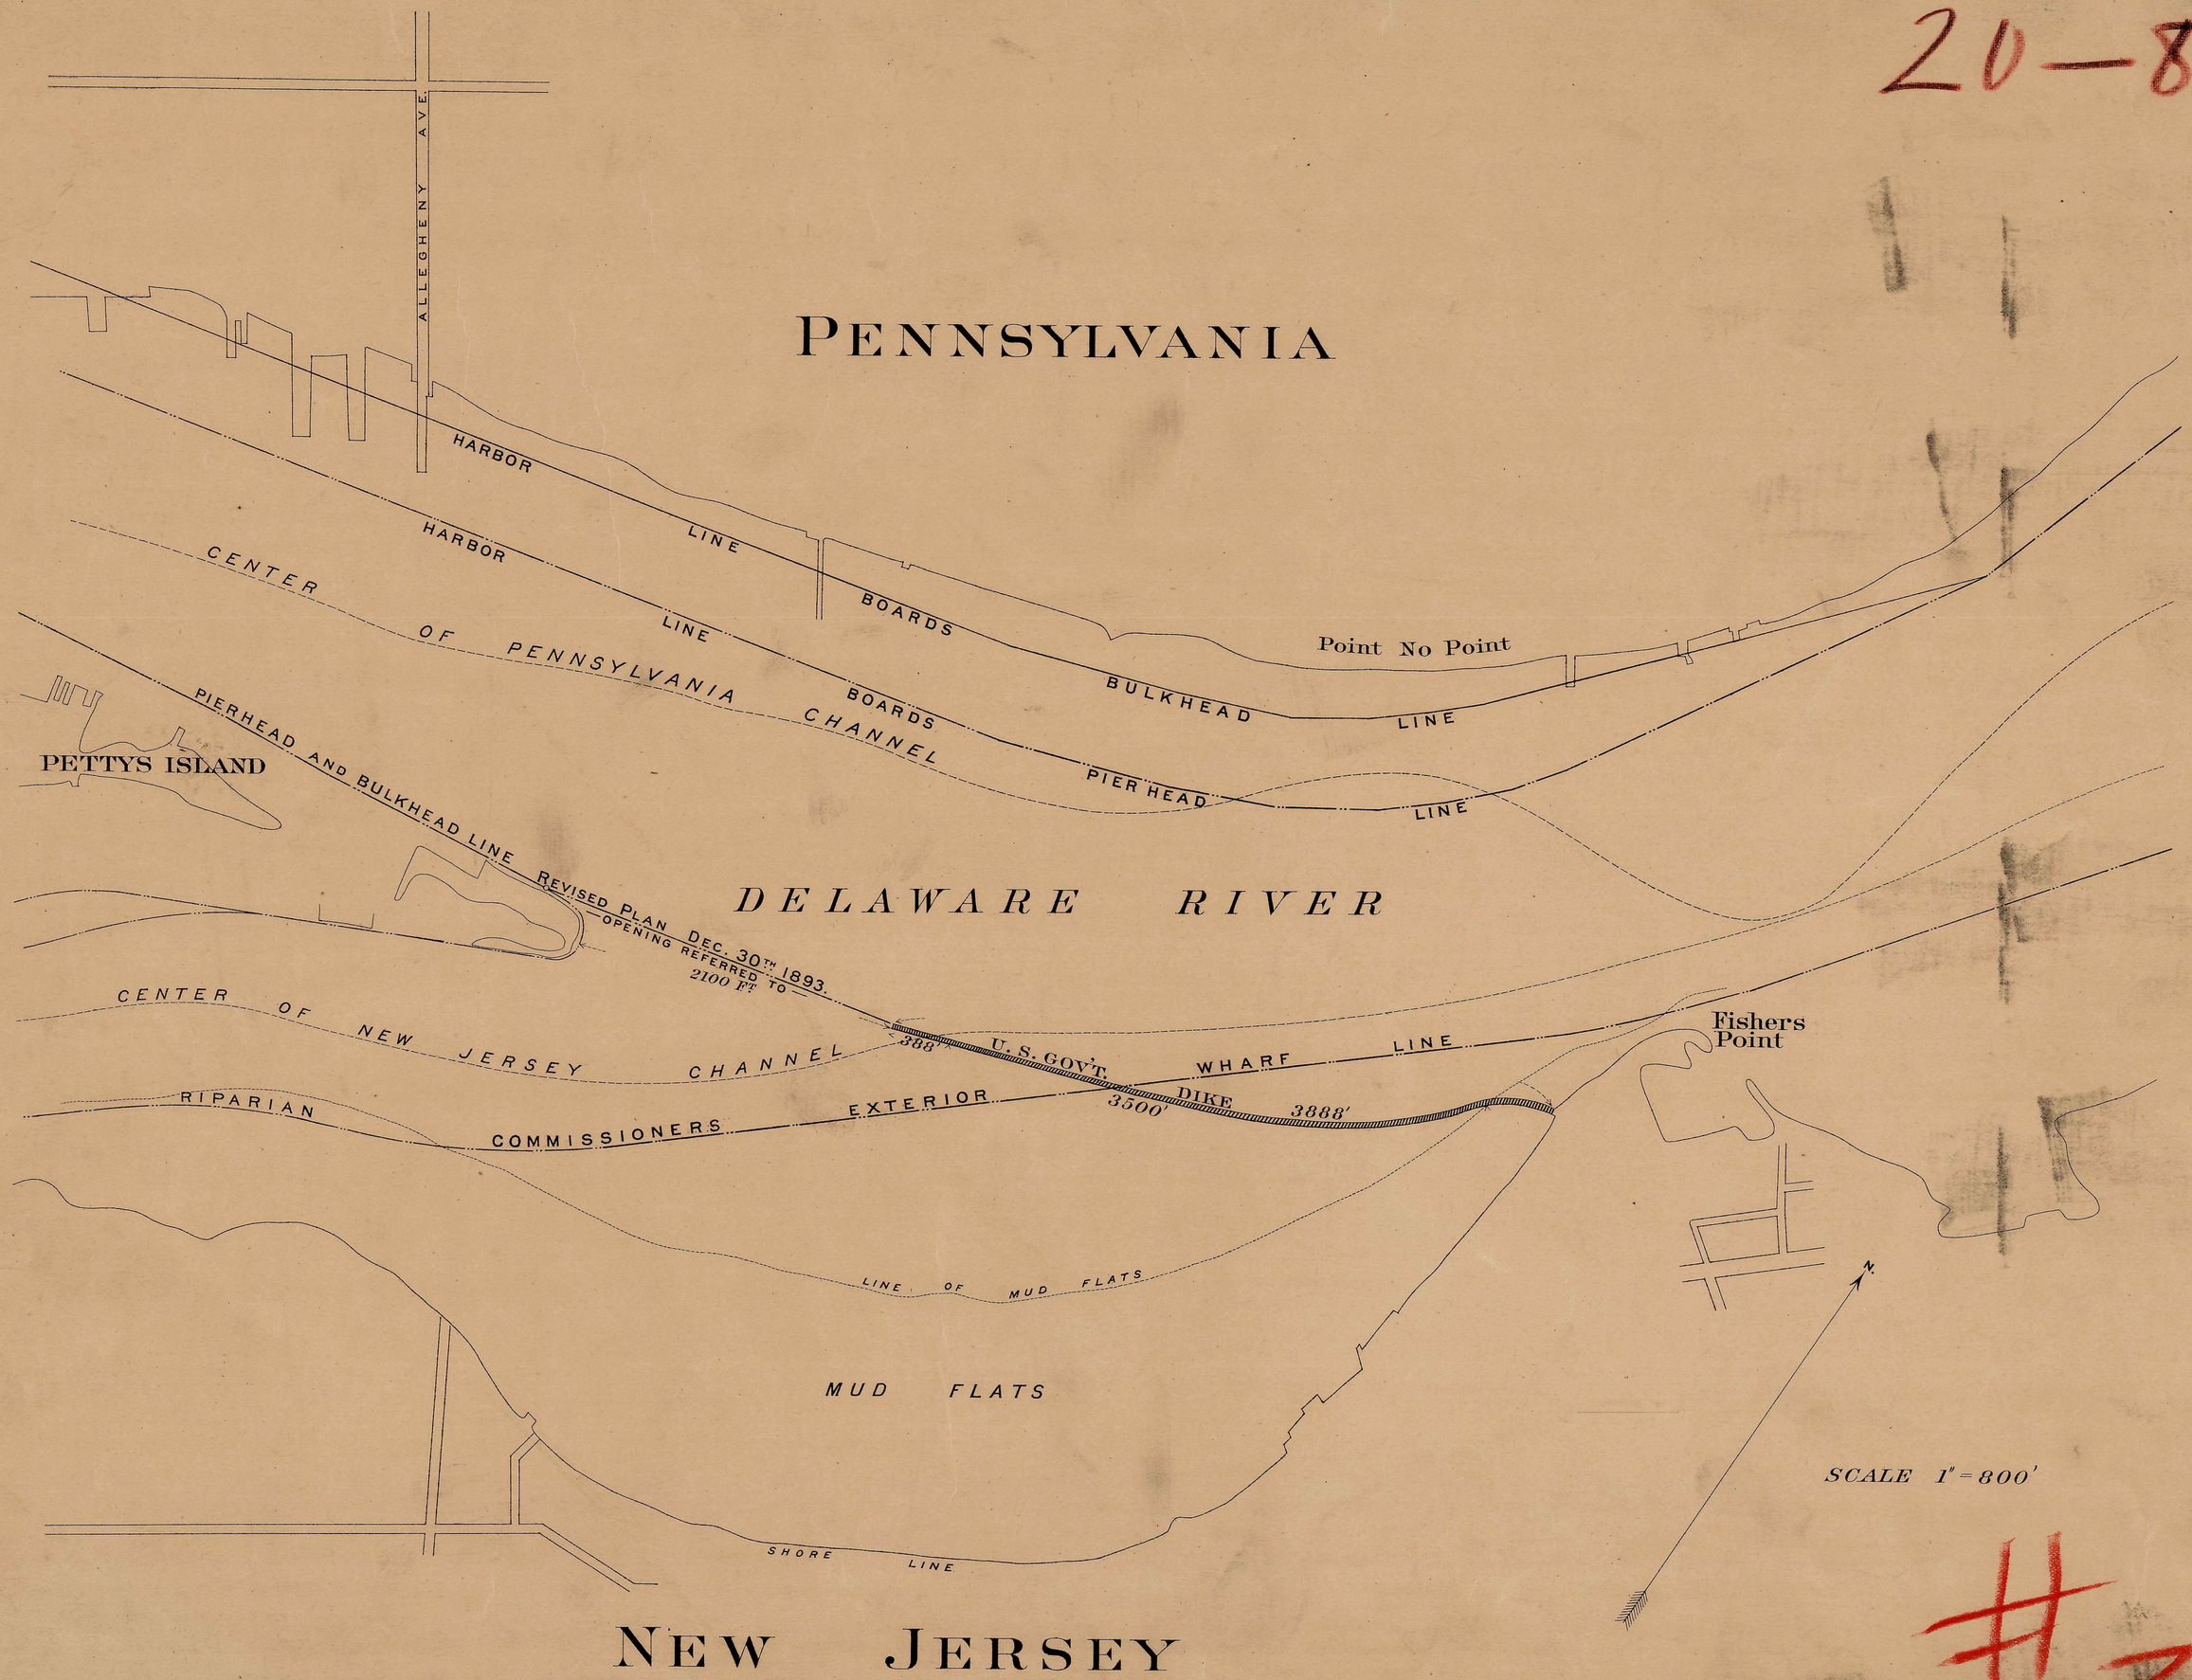
PENNSYLVANIA
ALLEGHENY AVE.
HARBOR LINE BOARDS
HARBOR LINE BOARDS
CENTER OF PENNSYLVANIA CHANNEL
BULKHEAD LINE
Point No Point
PIER HEAD LINE
PIERHEAD AND BULKHEAD LINE
PETTYS ISLAND
DELAWARE RIVER
REVISED PLAN DEC. 30TH 1893.
OPENING REFERRED TO 2100 FT.
CENTER OF NEW JERSEY CHANNEL
388'
U.S. GOV'T. WHARF LINE
Fishers Point
RIPARIAN COMMISSIONERS EXTERIOR DIKE
3500'
3888'
LINE OF MUD FLATS
MUD FLATS
SHORE LINE
N.
SCALE 1" = 800'
NEW JERSEY

#2