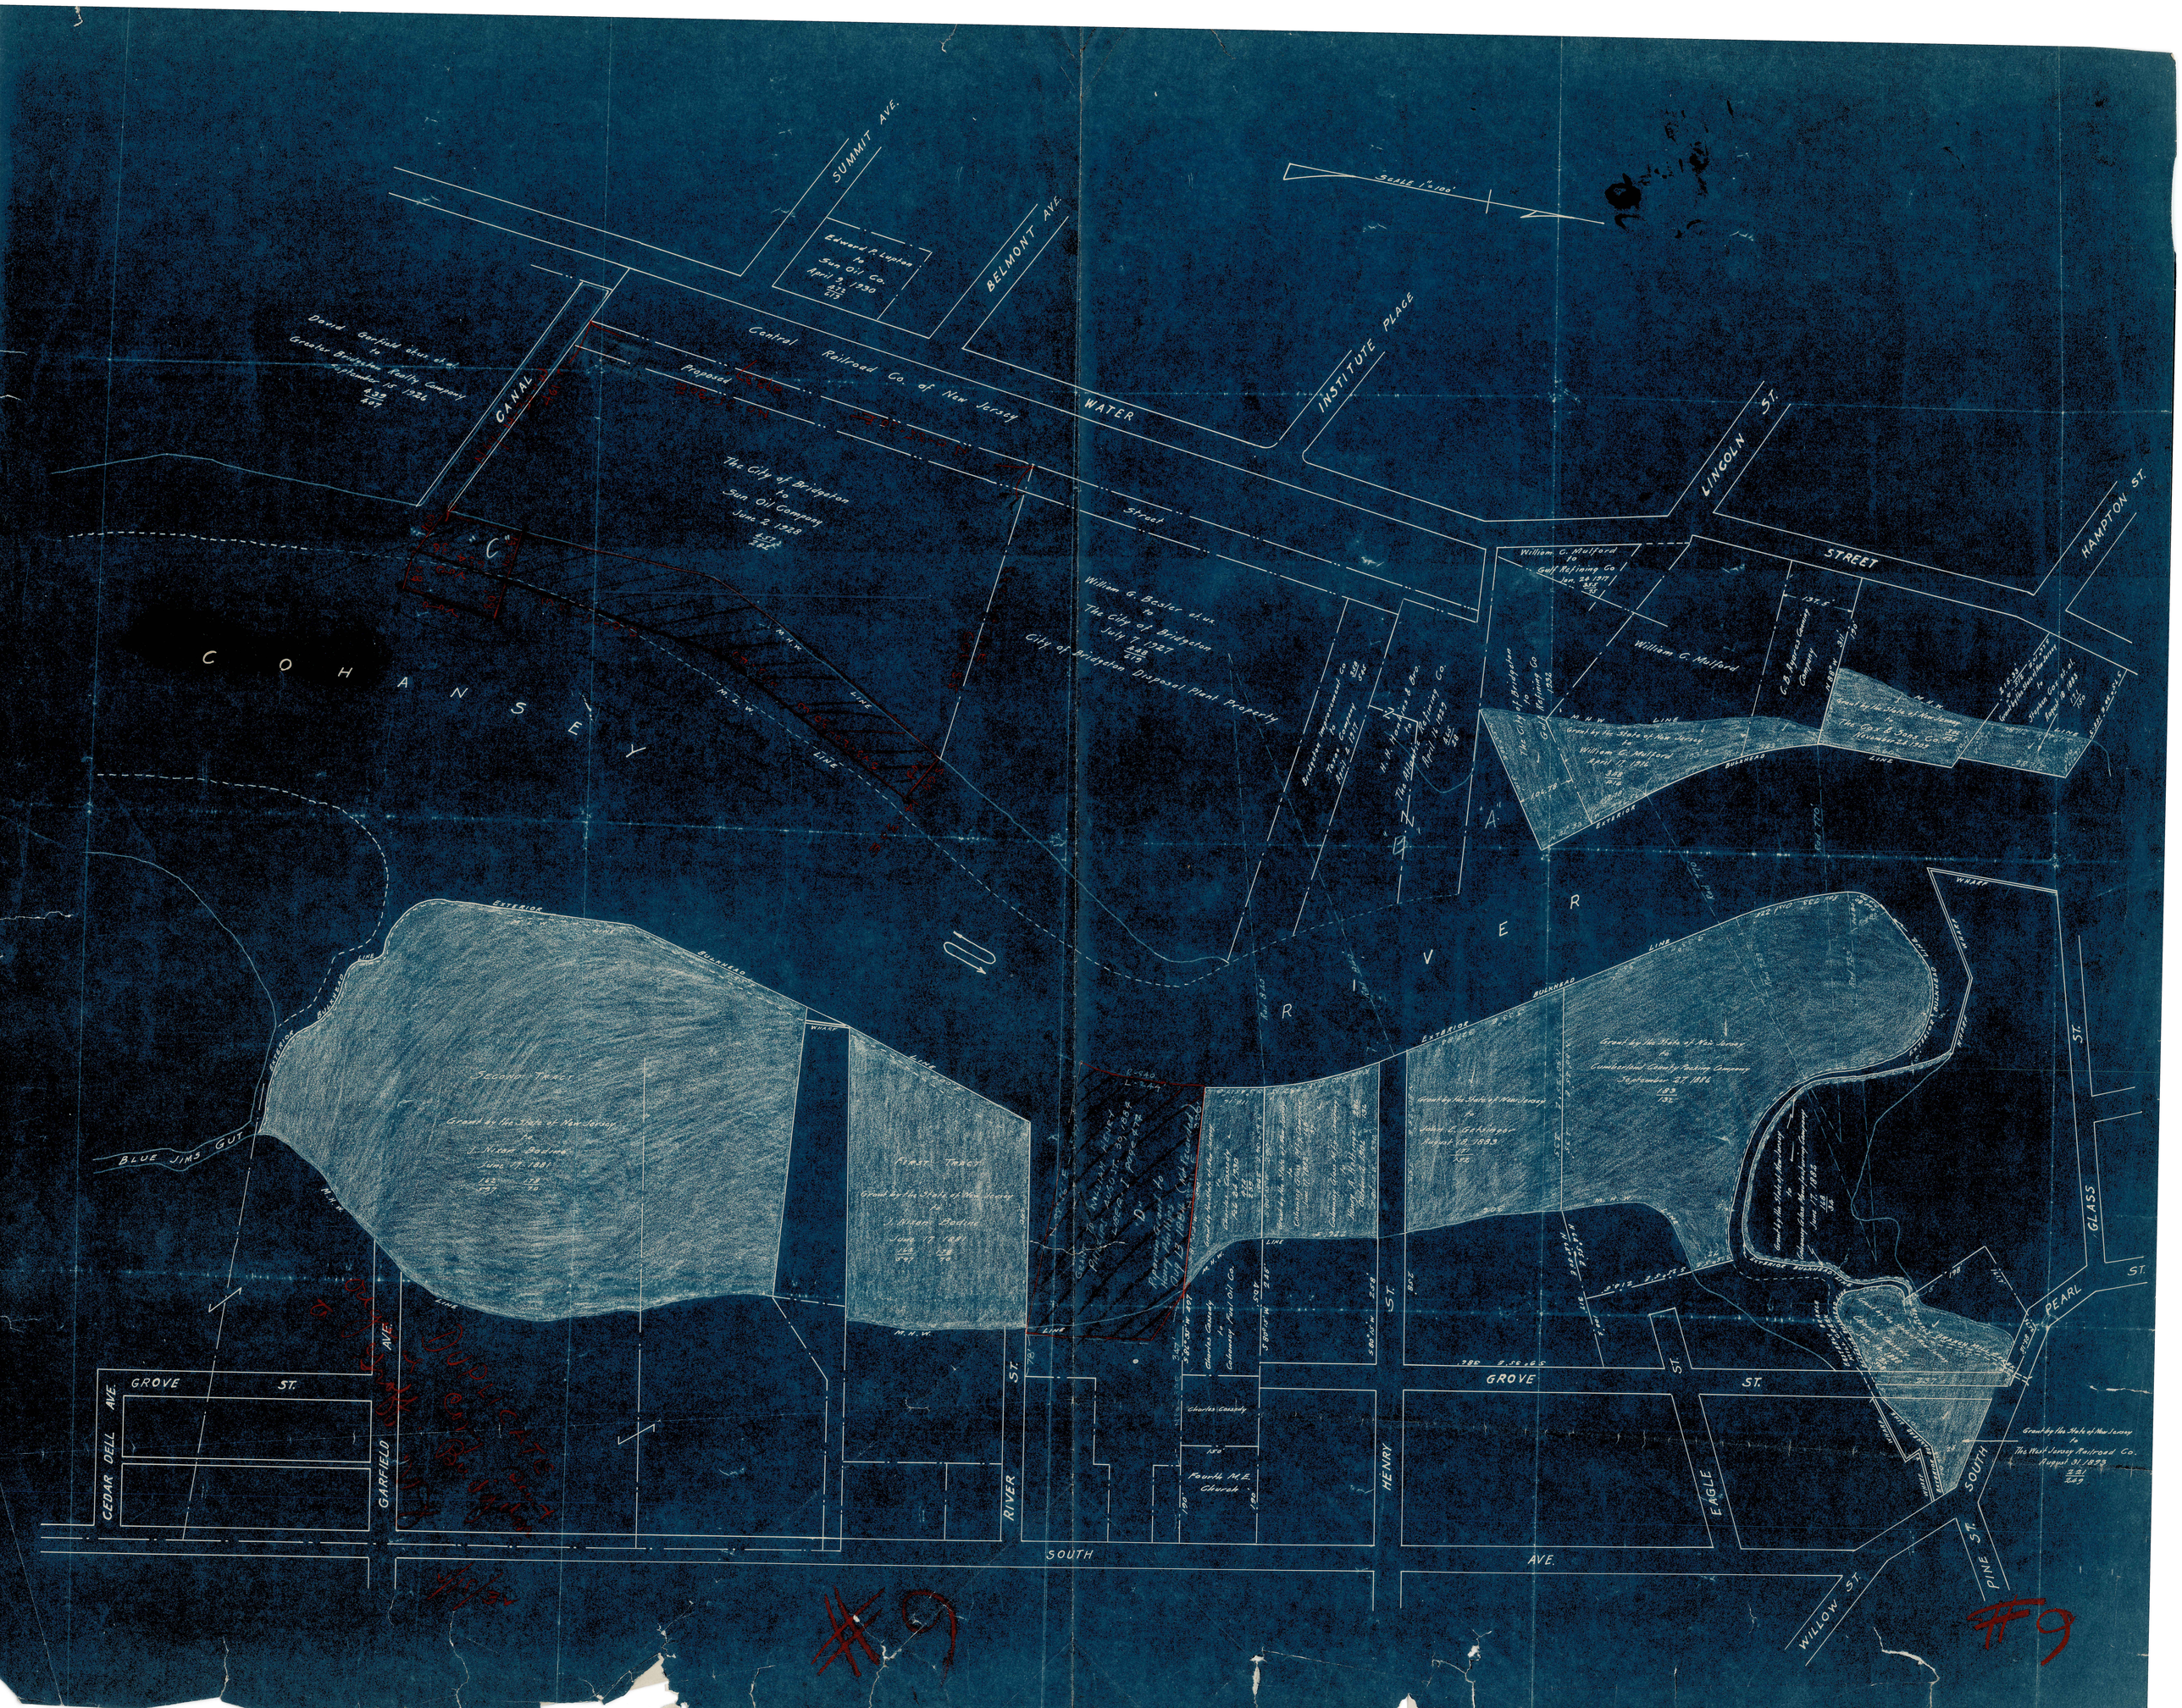
SCALE 1" = 100'
SUMMIT AVE.
BELMONT AVE.
INSTITUTE PLACE
LINCOLN ST.
HAMPTON ST.
STREET
WATER
CANAL
Central Railroad Co. of New Jersey
Proposed
Street
Edward R. Lupton to Sun Oil Co. April 5, 1930
David Garfield Allen et al. to Greater Bridgeton Realty Company September 15, 1926
The City of Bridgeton to Sun Oil Company June 2, 1928
William G. Bessler et ux. to The City of Bridgeton July 7, 1927
City of Bridgeton Disposal Plant Property
William G. Mulford to Gulf Refining Co. Apr. 22, 1917
William G. Mulford
C. B. Ayres Canning Company
COHANSEY
RIVER
M.H.W. LINE
M.L.W. LINE
ESTERIOR
BULKHEAD
WHARF
Second Tract
Grant by the State of New Jersey to J. Nixon Bedine June 17, 1881
First Tract
Grant by the State of New Jersey to J. Nixon Bedine June 17, 1881
Grant by the State of New Jersey to William G. Mulford April 17, 1916
Grant by the State of New Jersey to The Cox & Sons Co. Oct. November 22, 1893
Grant by the State of New Jersey to Cumberland County Packing Company September 27, 1886
Grant by the State of New Jersey to John C. Schlinger August 18, 1885
Grant by the State of New Jersey to Cumberland County Packing Company June 17, 1885
Grant by the State of New Jersey to The West Jersey Railroad Co. August 31, 1893
BLUE JINS GUT
GROVE ST.
CEDAR DELL AVE.
GARFIELD AVE.
RIVER ST.
HENRY ST.
EAGLE ST.
PEARL ST.
GLASS ST.
SOUTH AVE.
SOUTH ST.
PINE ST.
WILLOW ST.
Fourth M.E. Church
Charles Cassedy
#9
#9