WAR DEPARTMENT

CORPS OF ENGINEERS, U. S. ARMY

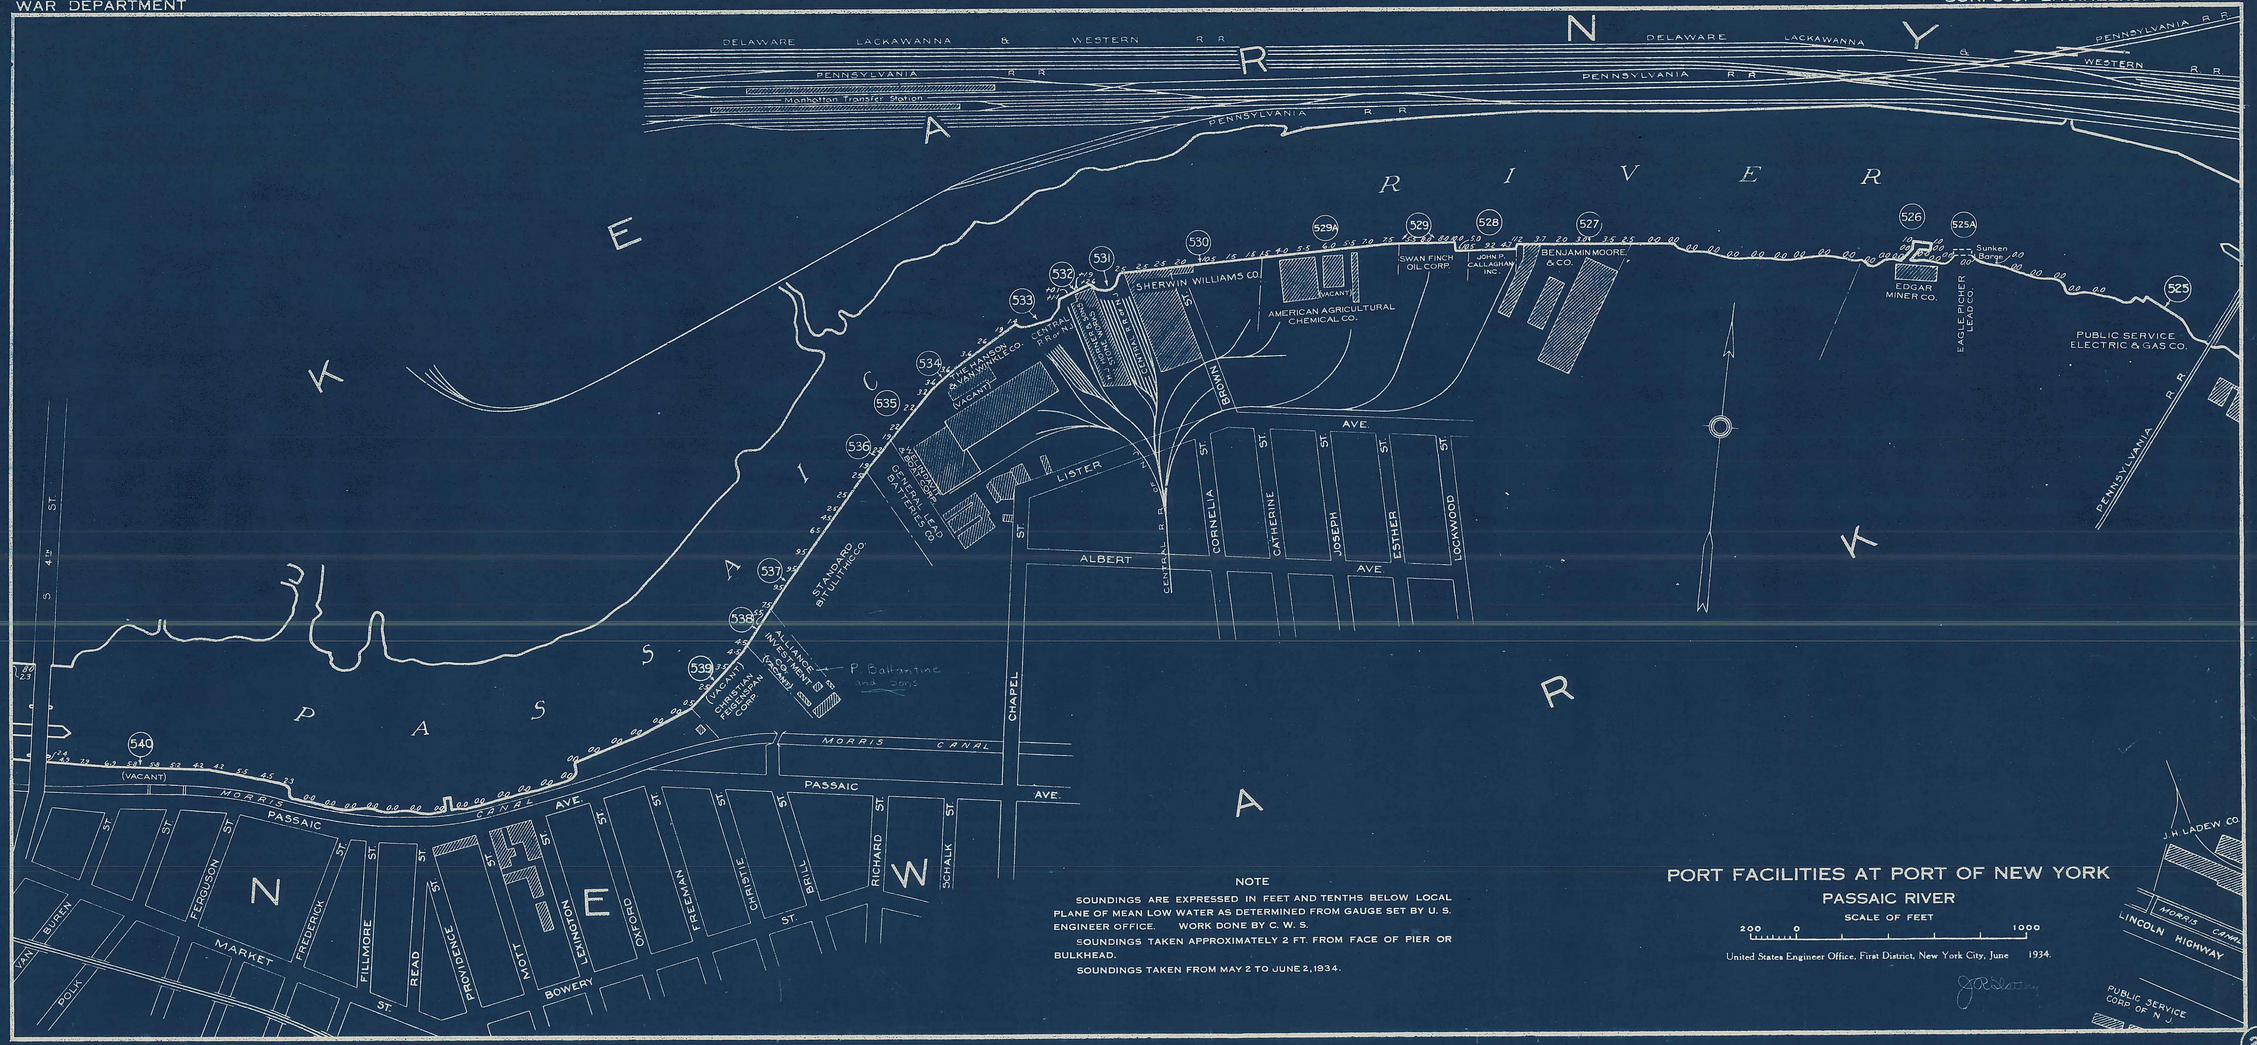

NOTE

SOUNDINGS ARE EXPRESSED IN FEET AND TENTHS BELOW LOCAL PLANE OF MEAN LOW WATER AS DETERMINED FROM GAUGE SET BY U. S. ENGINEER OFFICE. WORK DONE BY C. W. S.

SOUNDINGS TAKEN APPROXIMATELY 2 FT. FROM FACE OF PIER OR BULKHEAD.

SOUNDINGS TAKEN FROM MAY 2 TO JUNE 2, 1934.

PORT FACILITIES AT PORT OF NEW YORK

PASSAIC RIVER

SCALE OF FEET

200 0 1000

United States Engineer Office, First District, New York City, June 1934.

J. R. Slattery

21