48-21

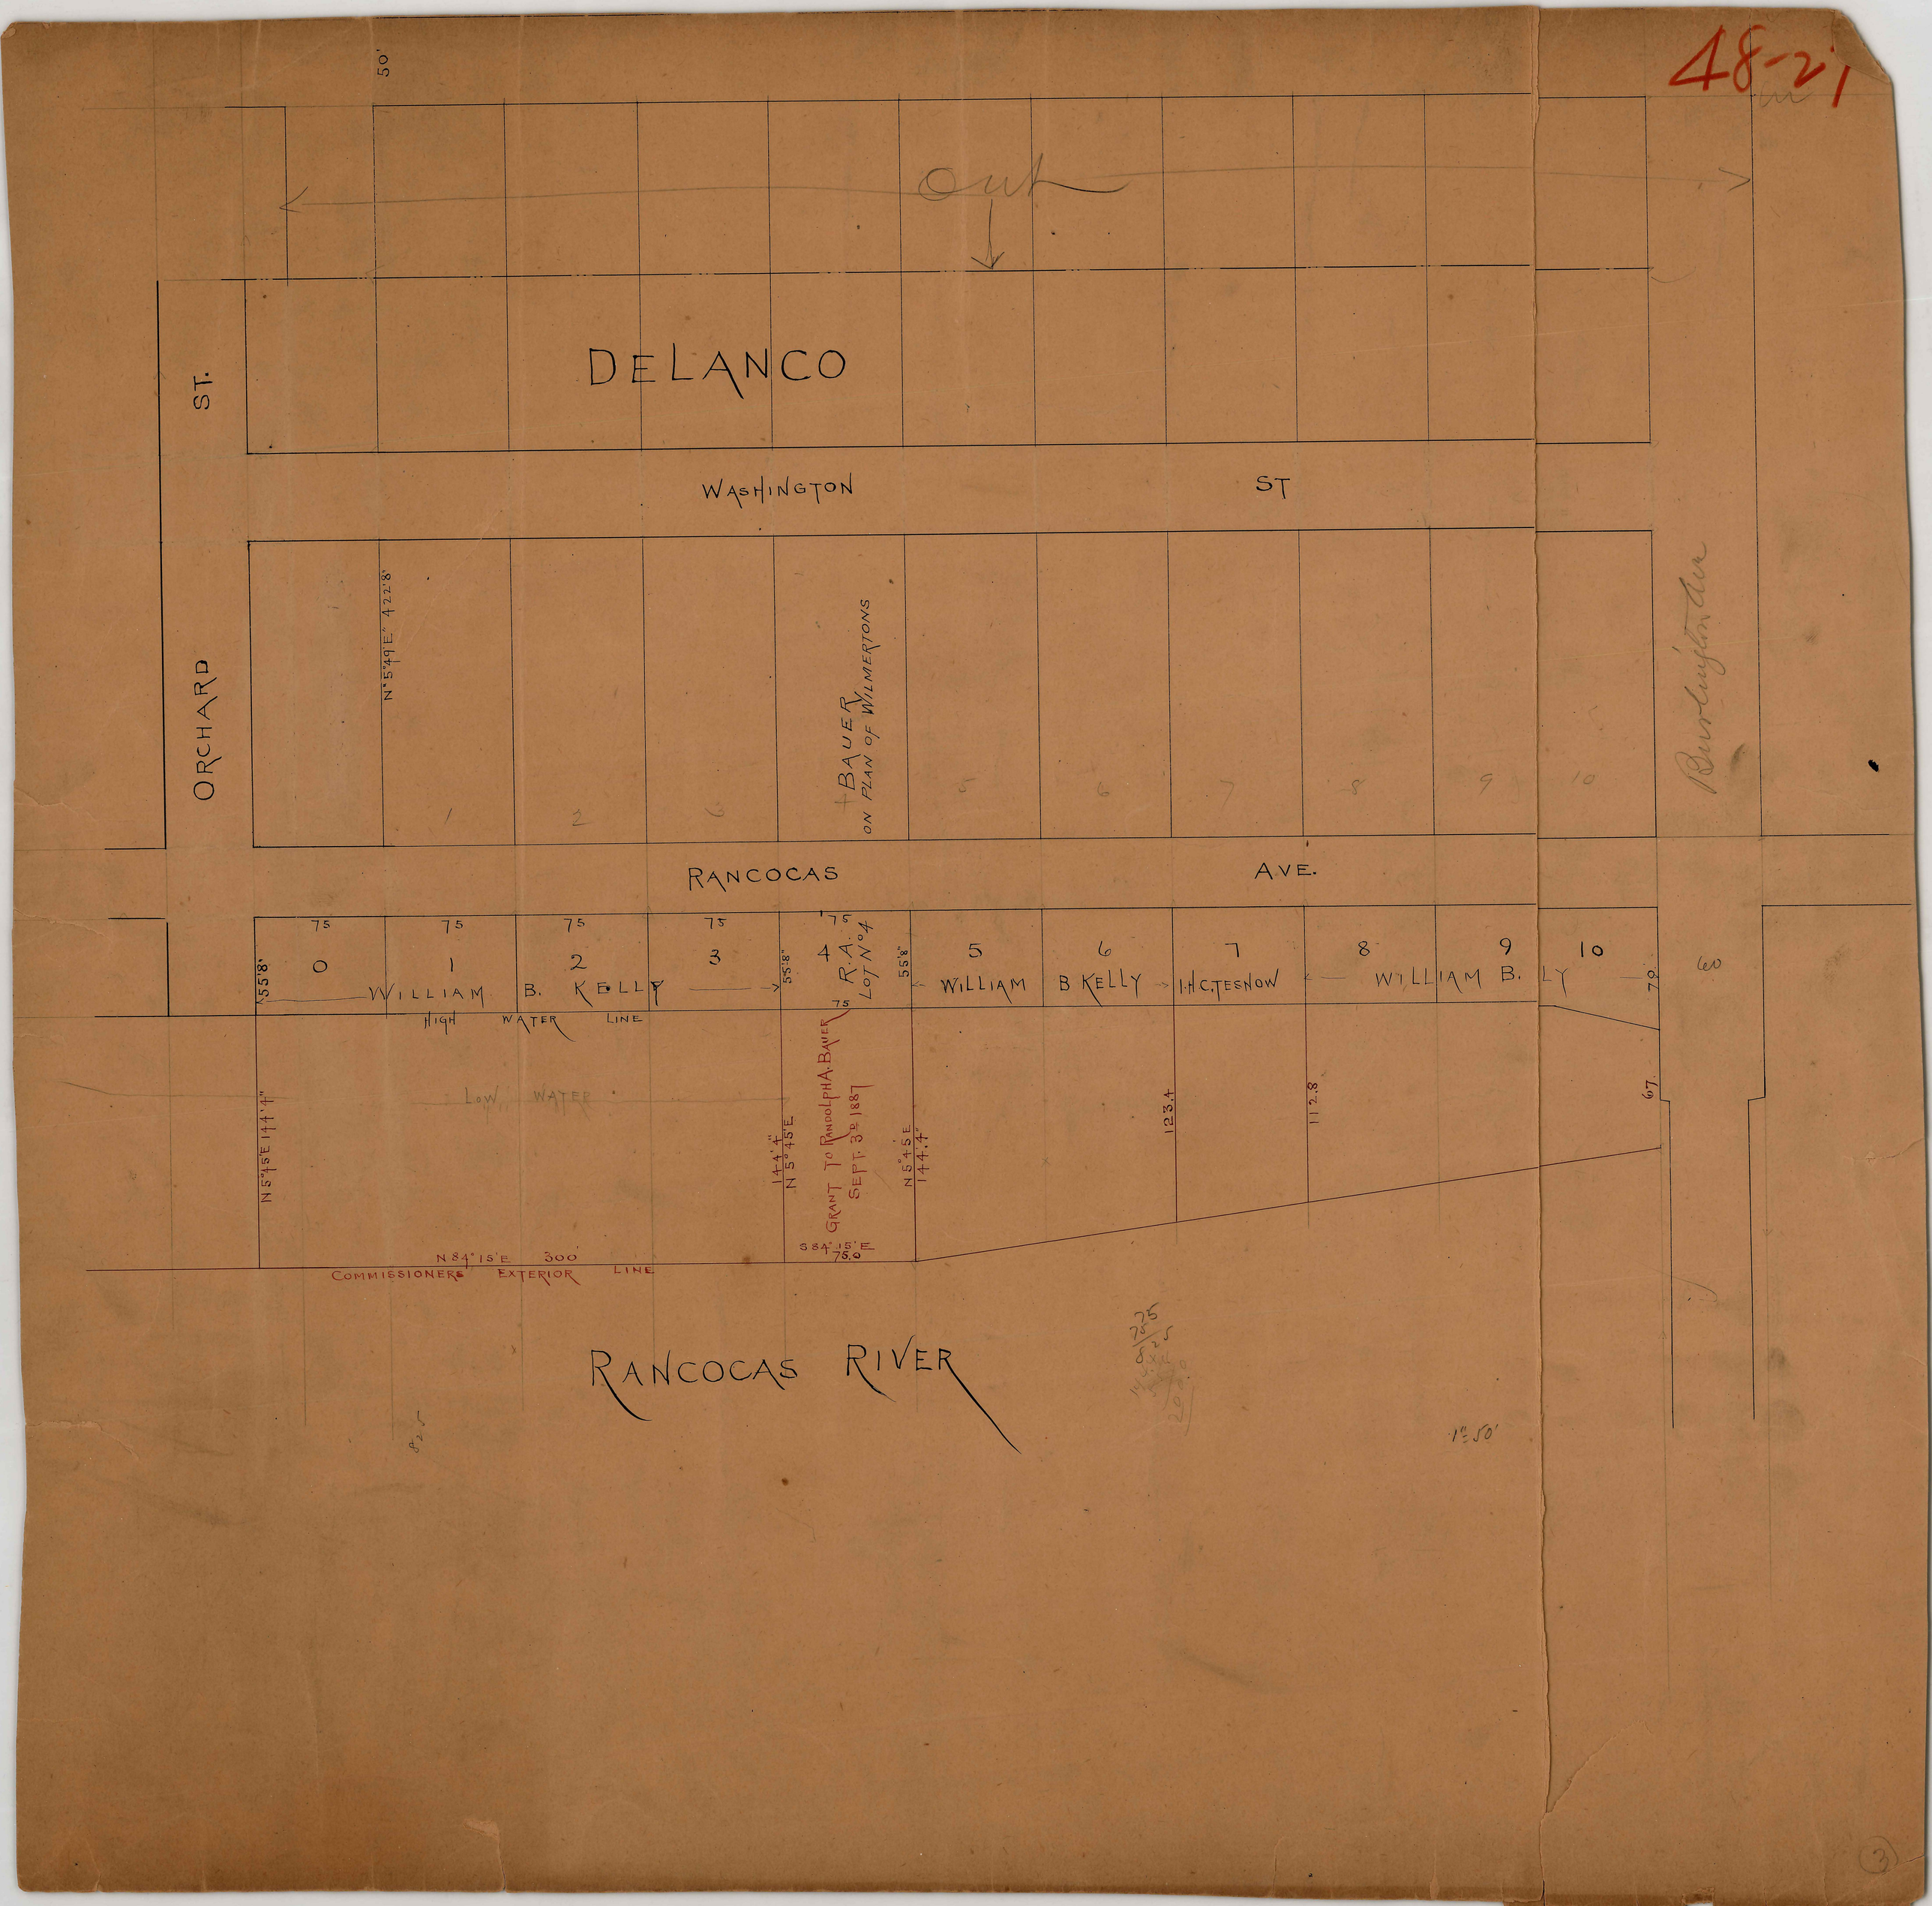
50'
DELANCO
ST.
WASHINGTON ST
ORCHARD
N°5°49'E" 422'8"
BAUER ON PLAN OF WILMERTONS
RANCOCAS AVE.
Burlington Ave
75
0
1
2
3
4
5
6
7
8
9
10
55'8"
WILLIAM B. KELLY
R.A. LOT N°4
WILLIAM B KELLY
I.H.C. TESNOW
WILLIAM B. KELLY
HIGH WATER LINE
LOW WATER
N5°45'E 144'4"
14.4'4"
N5°45'E
GRANT TO RANDOLPH A. BAUER SEPT. 3D 1887
N5°45E 144.4"
123.4
112.8
67
60
S84°15'E 75.0
N84°15'E 300'
COMMISSIONERS EXTERIOR LINE
RANCOCAS RIVER
1"=50'