






Plans for Rebuilding,
THE
HOLLY BEACH TURNPIKE.

EXTENDING FROM
RIO GRANDE-TO-HOLLY BEACH,
Cape May Co. N.J.

R. FENDALL SMITH, ENGINEER.


1909.

RIO GRANDE.

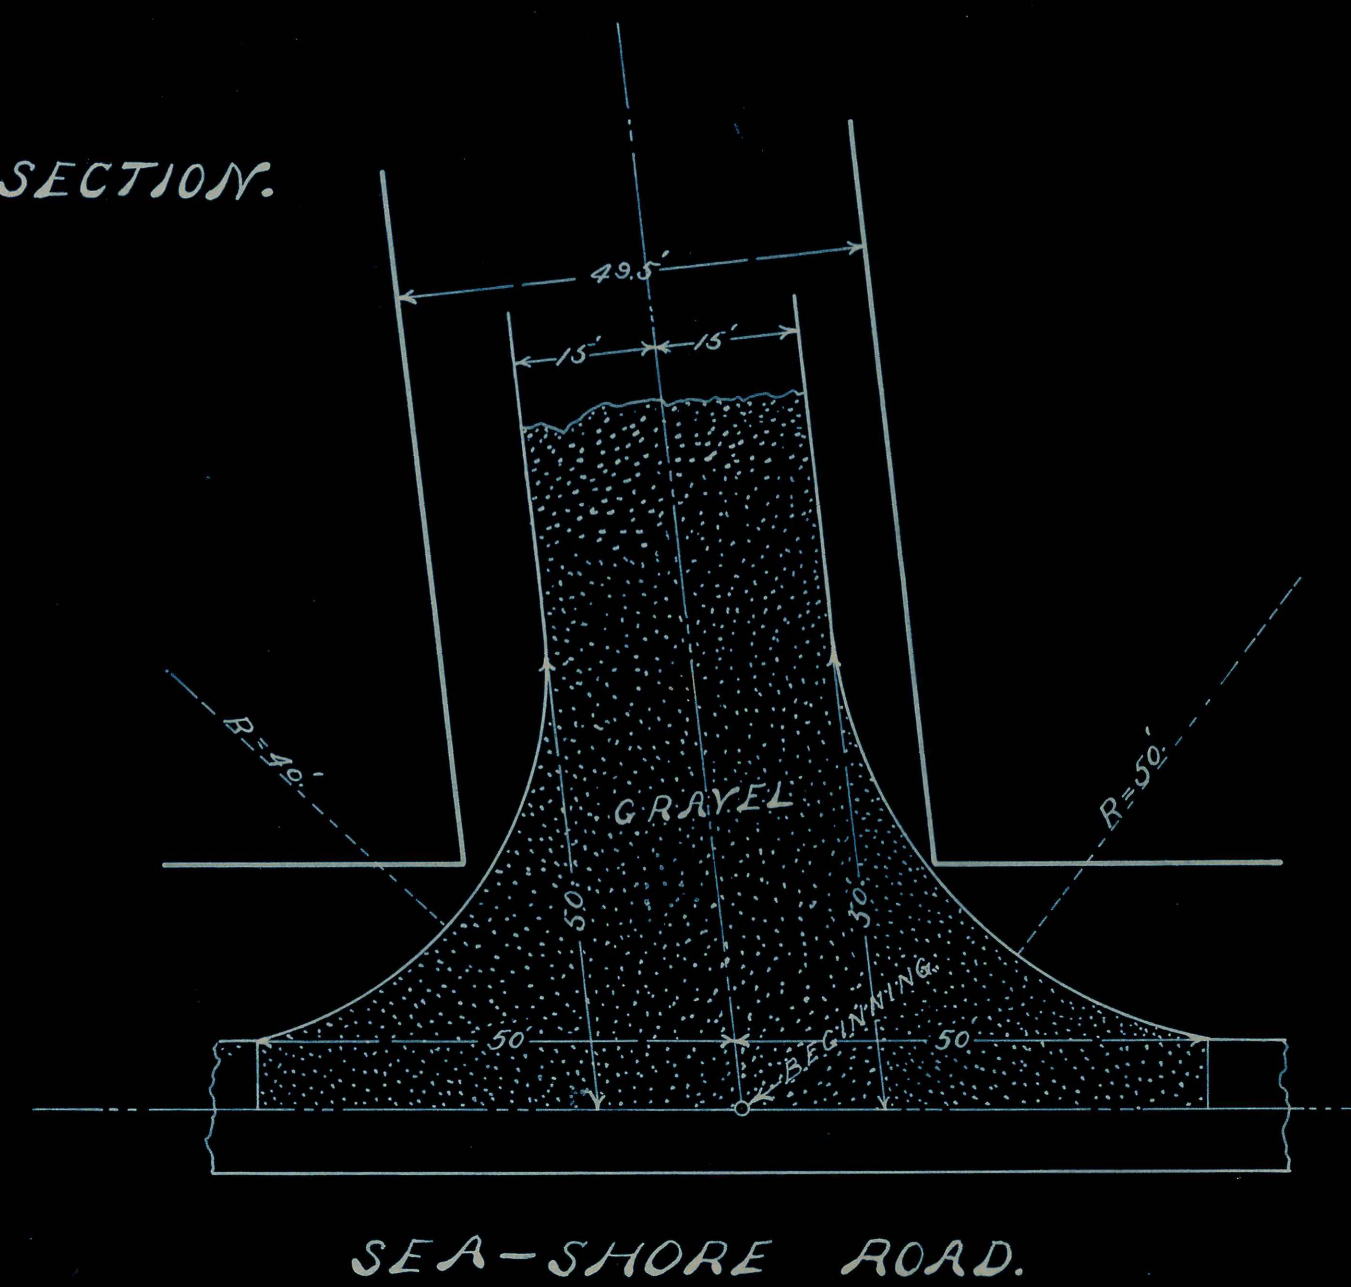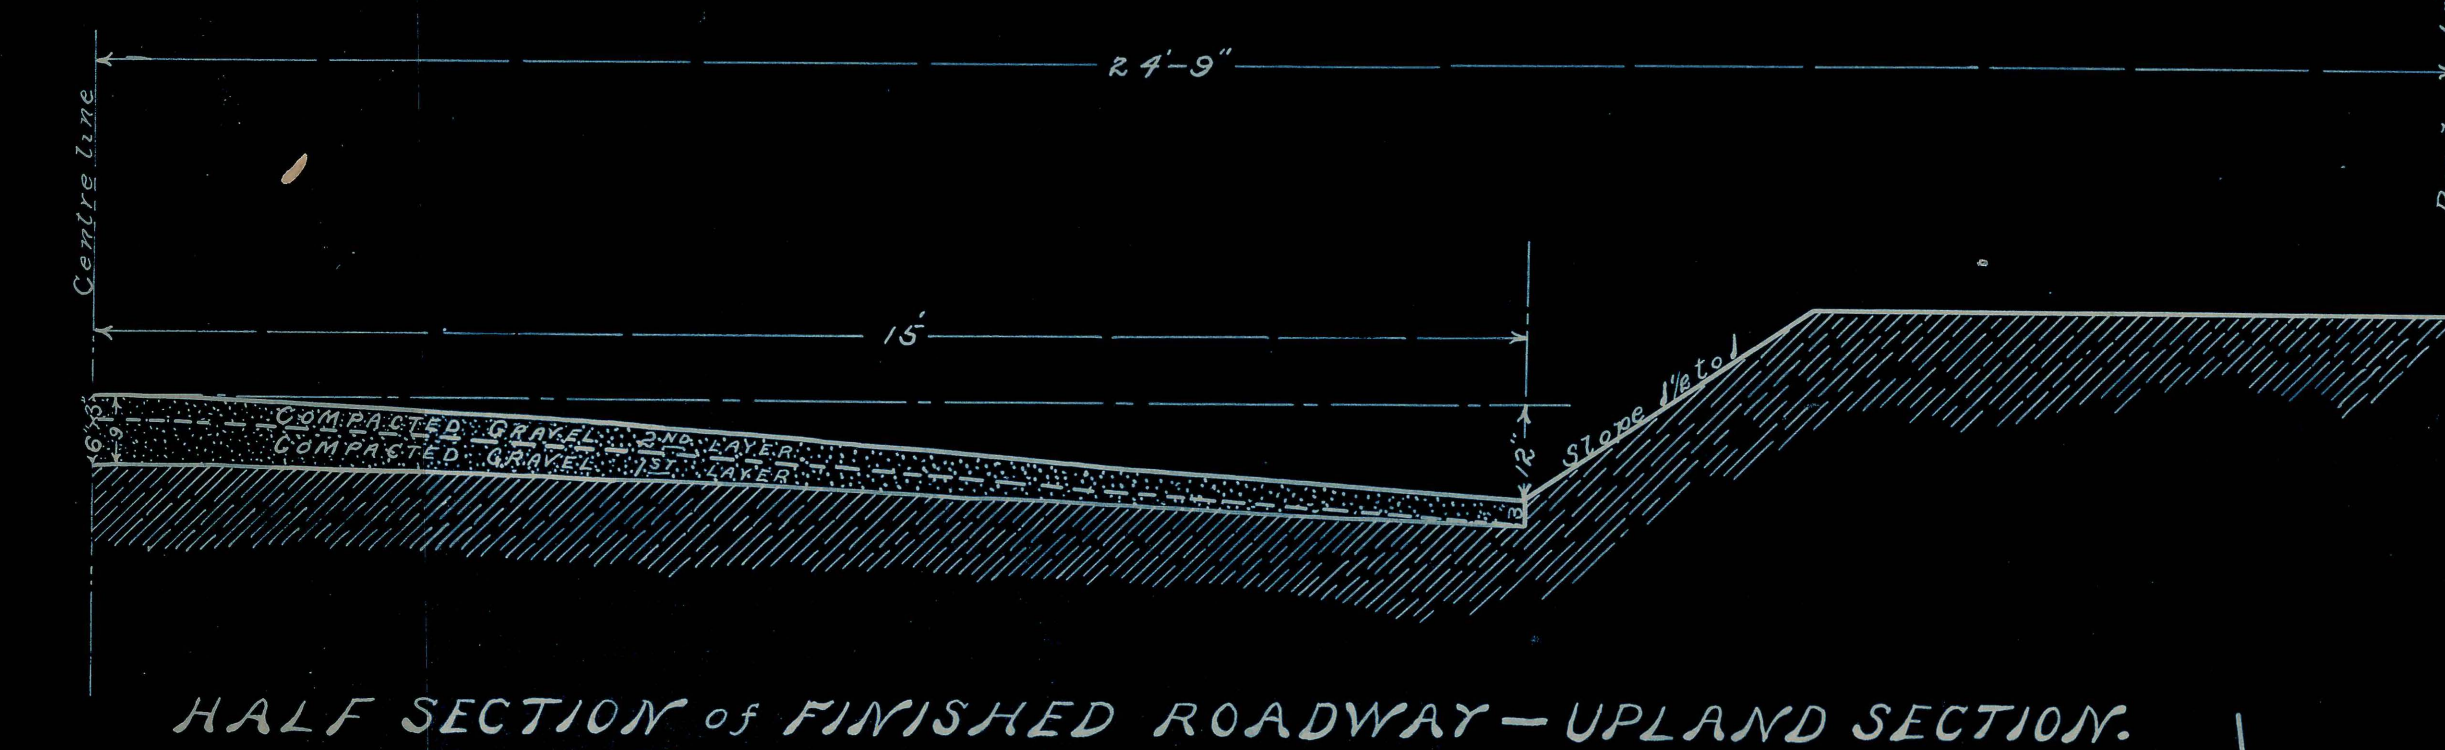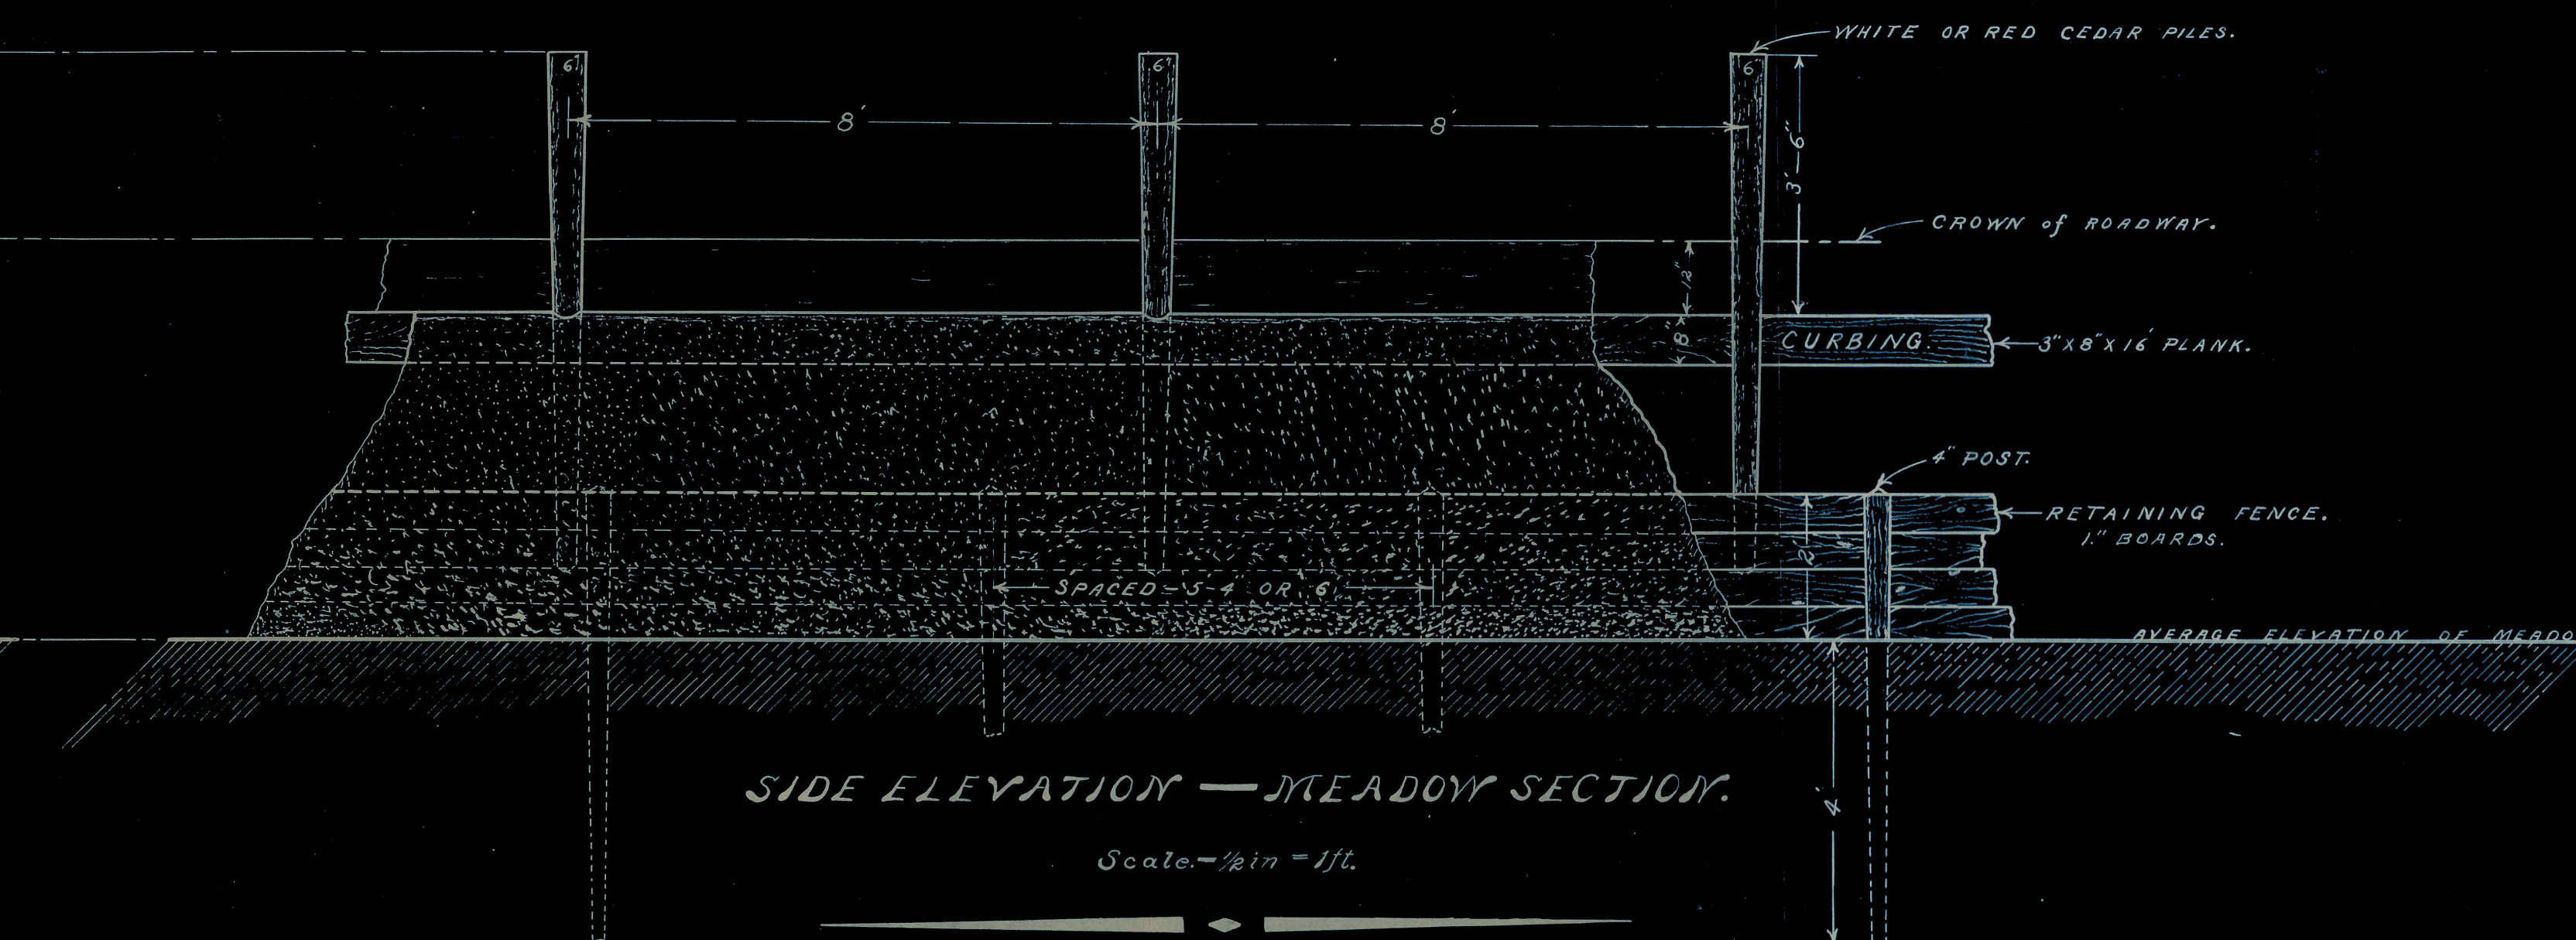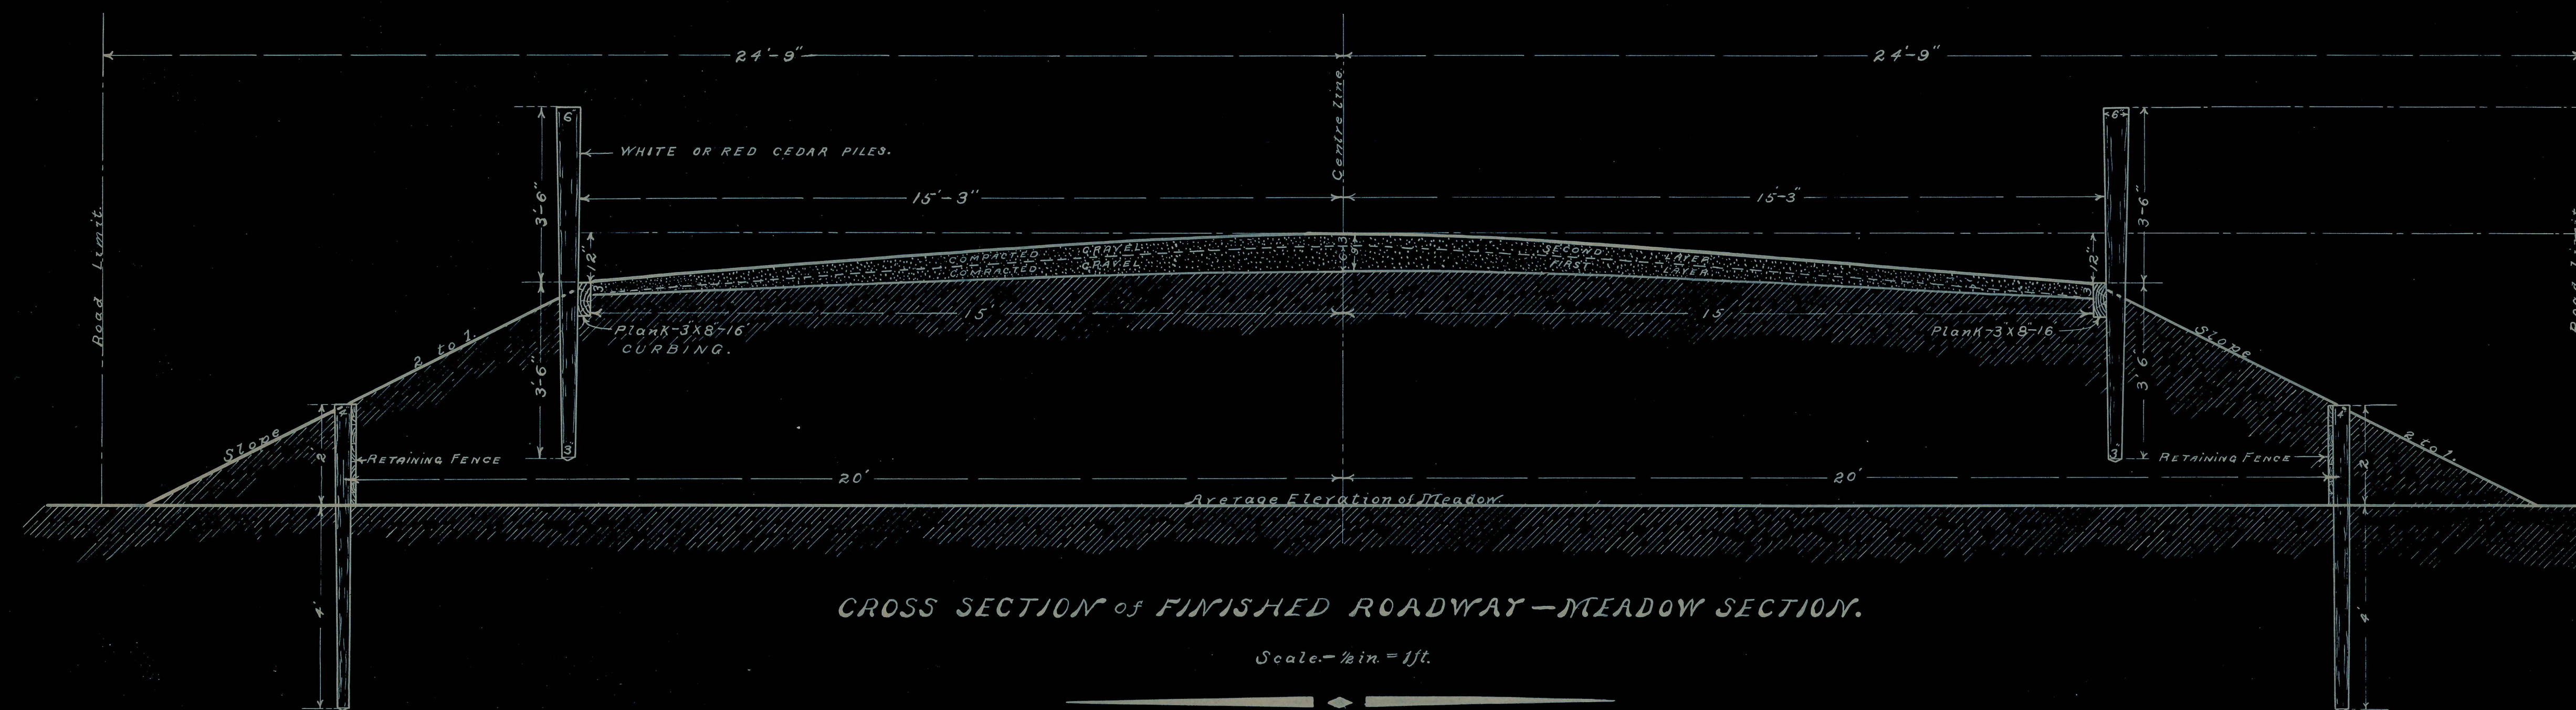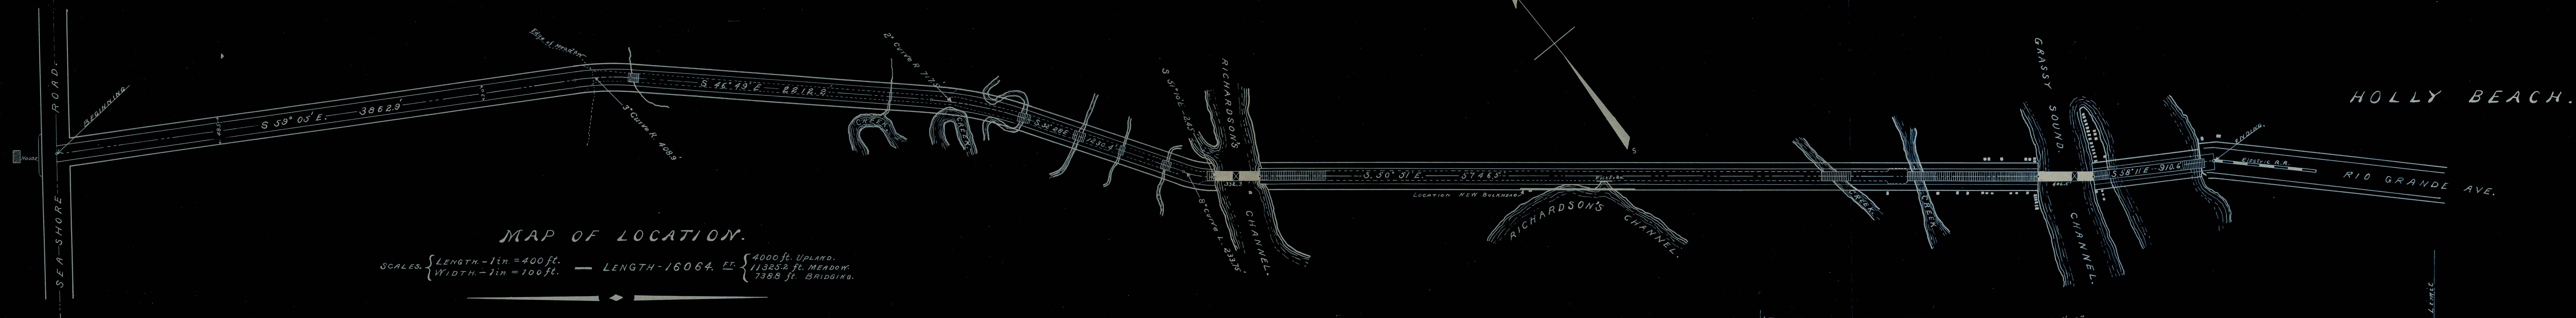


PLAN.

SCALE: 1 in. = 80 ft.

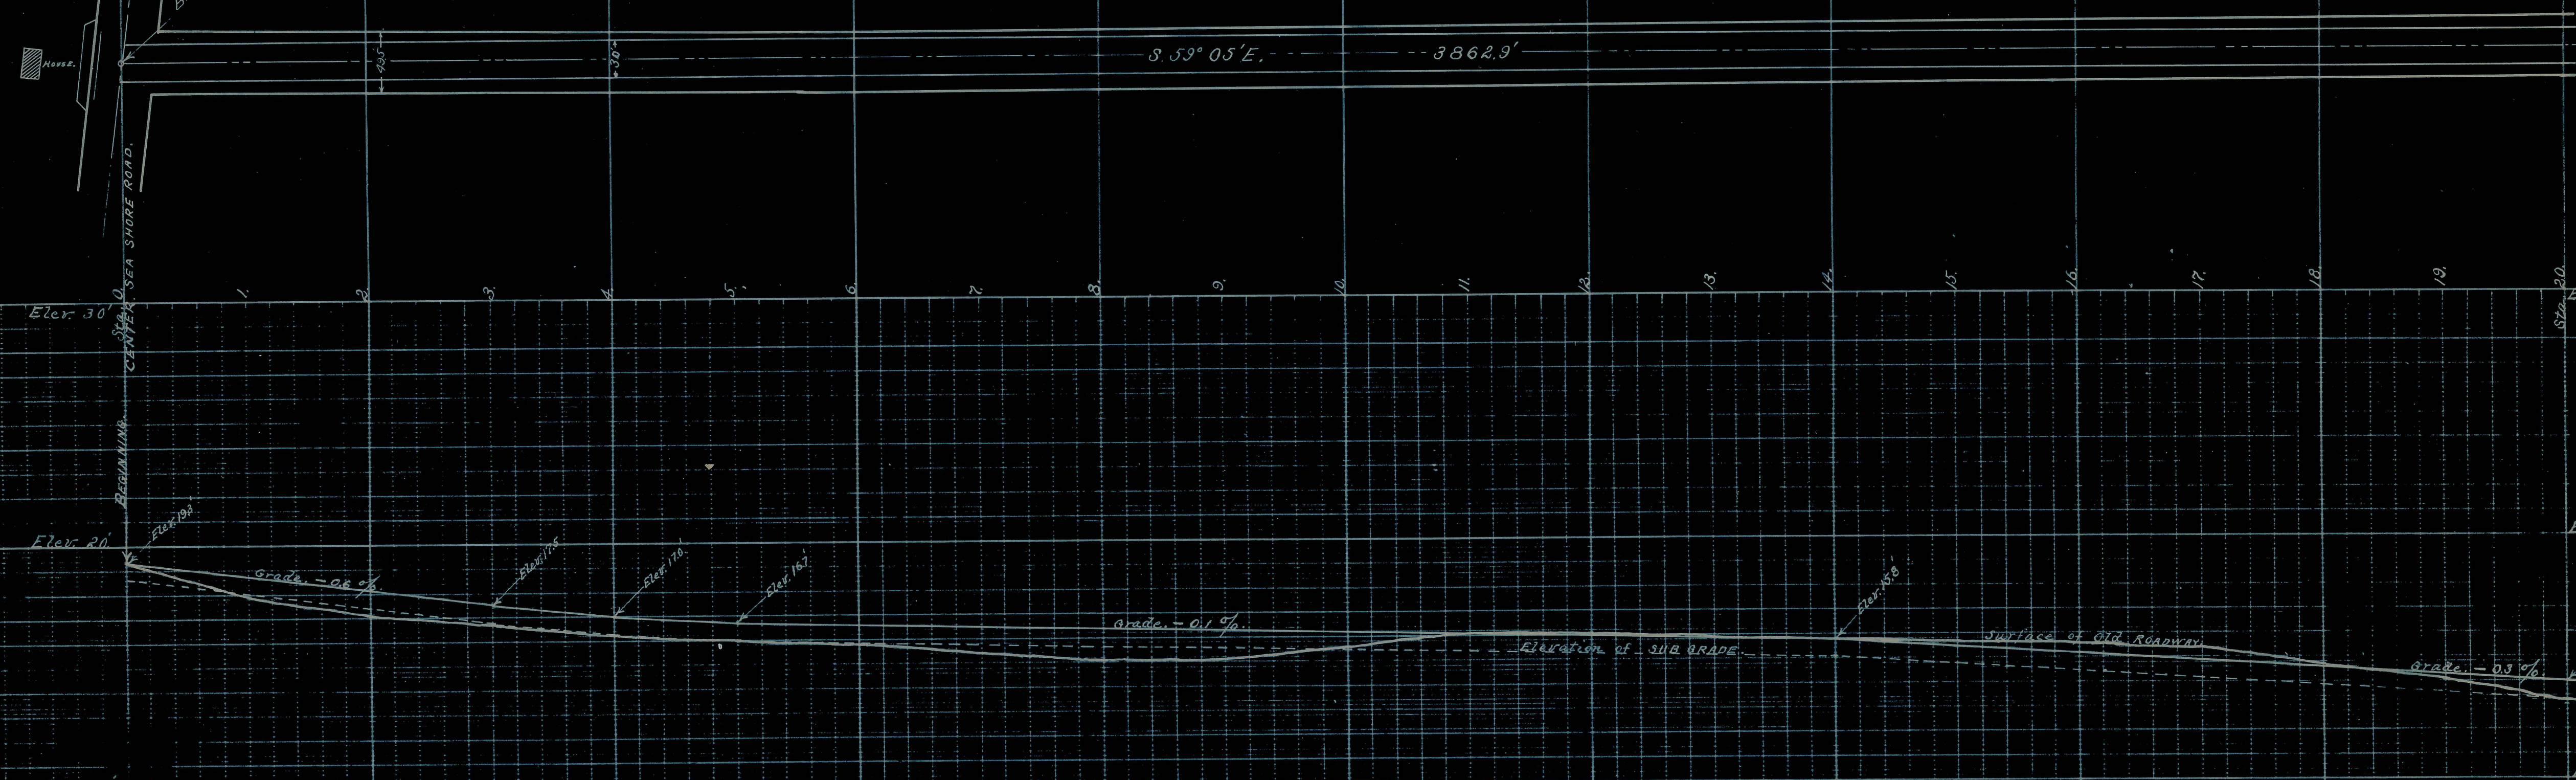

PROFILE



SCALES: { HORIZONTAL - 1 in. = 80 ft.
VERTICAL - 1 in. = 4 ft.

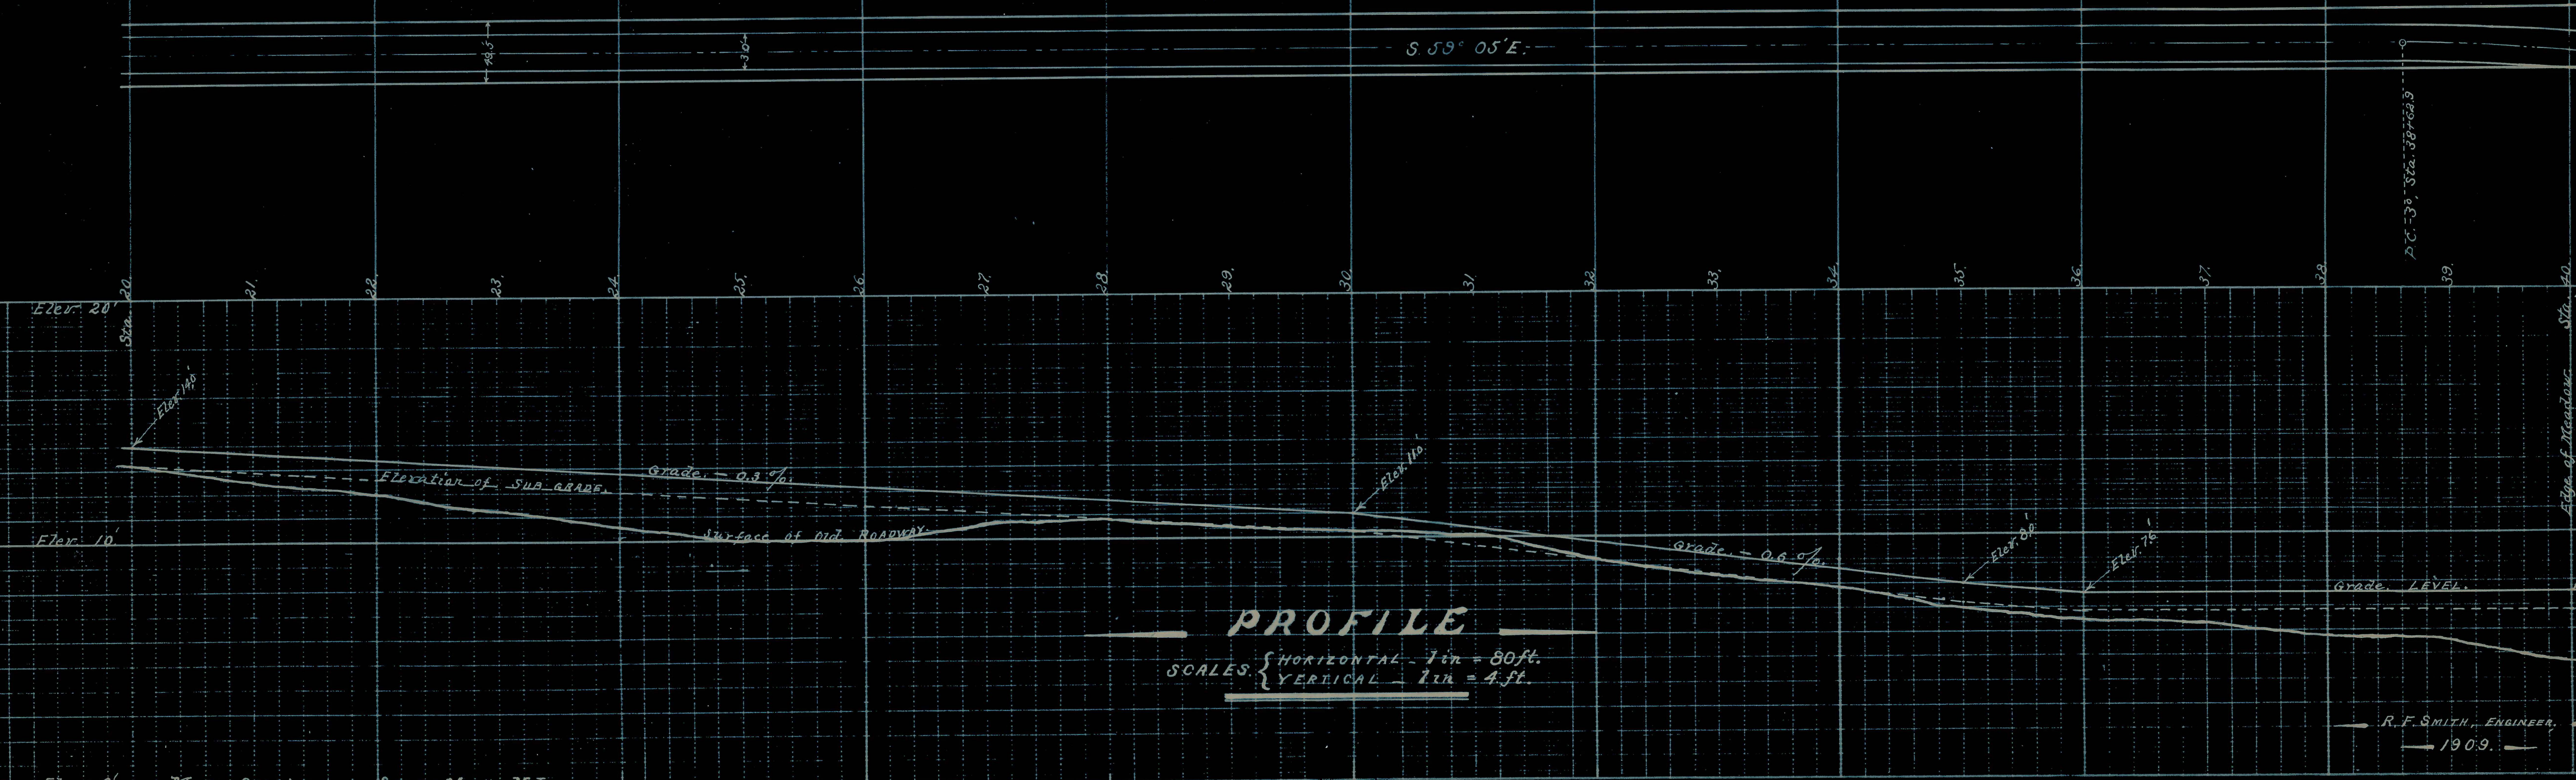

R. F. SMITH, ENGINEER.
1909.

PLAN

SCALE 1 in. = 80 ft.

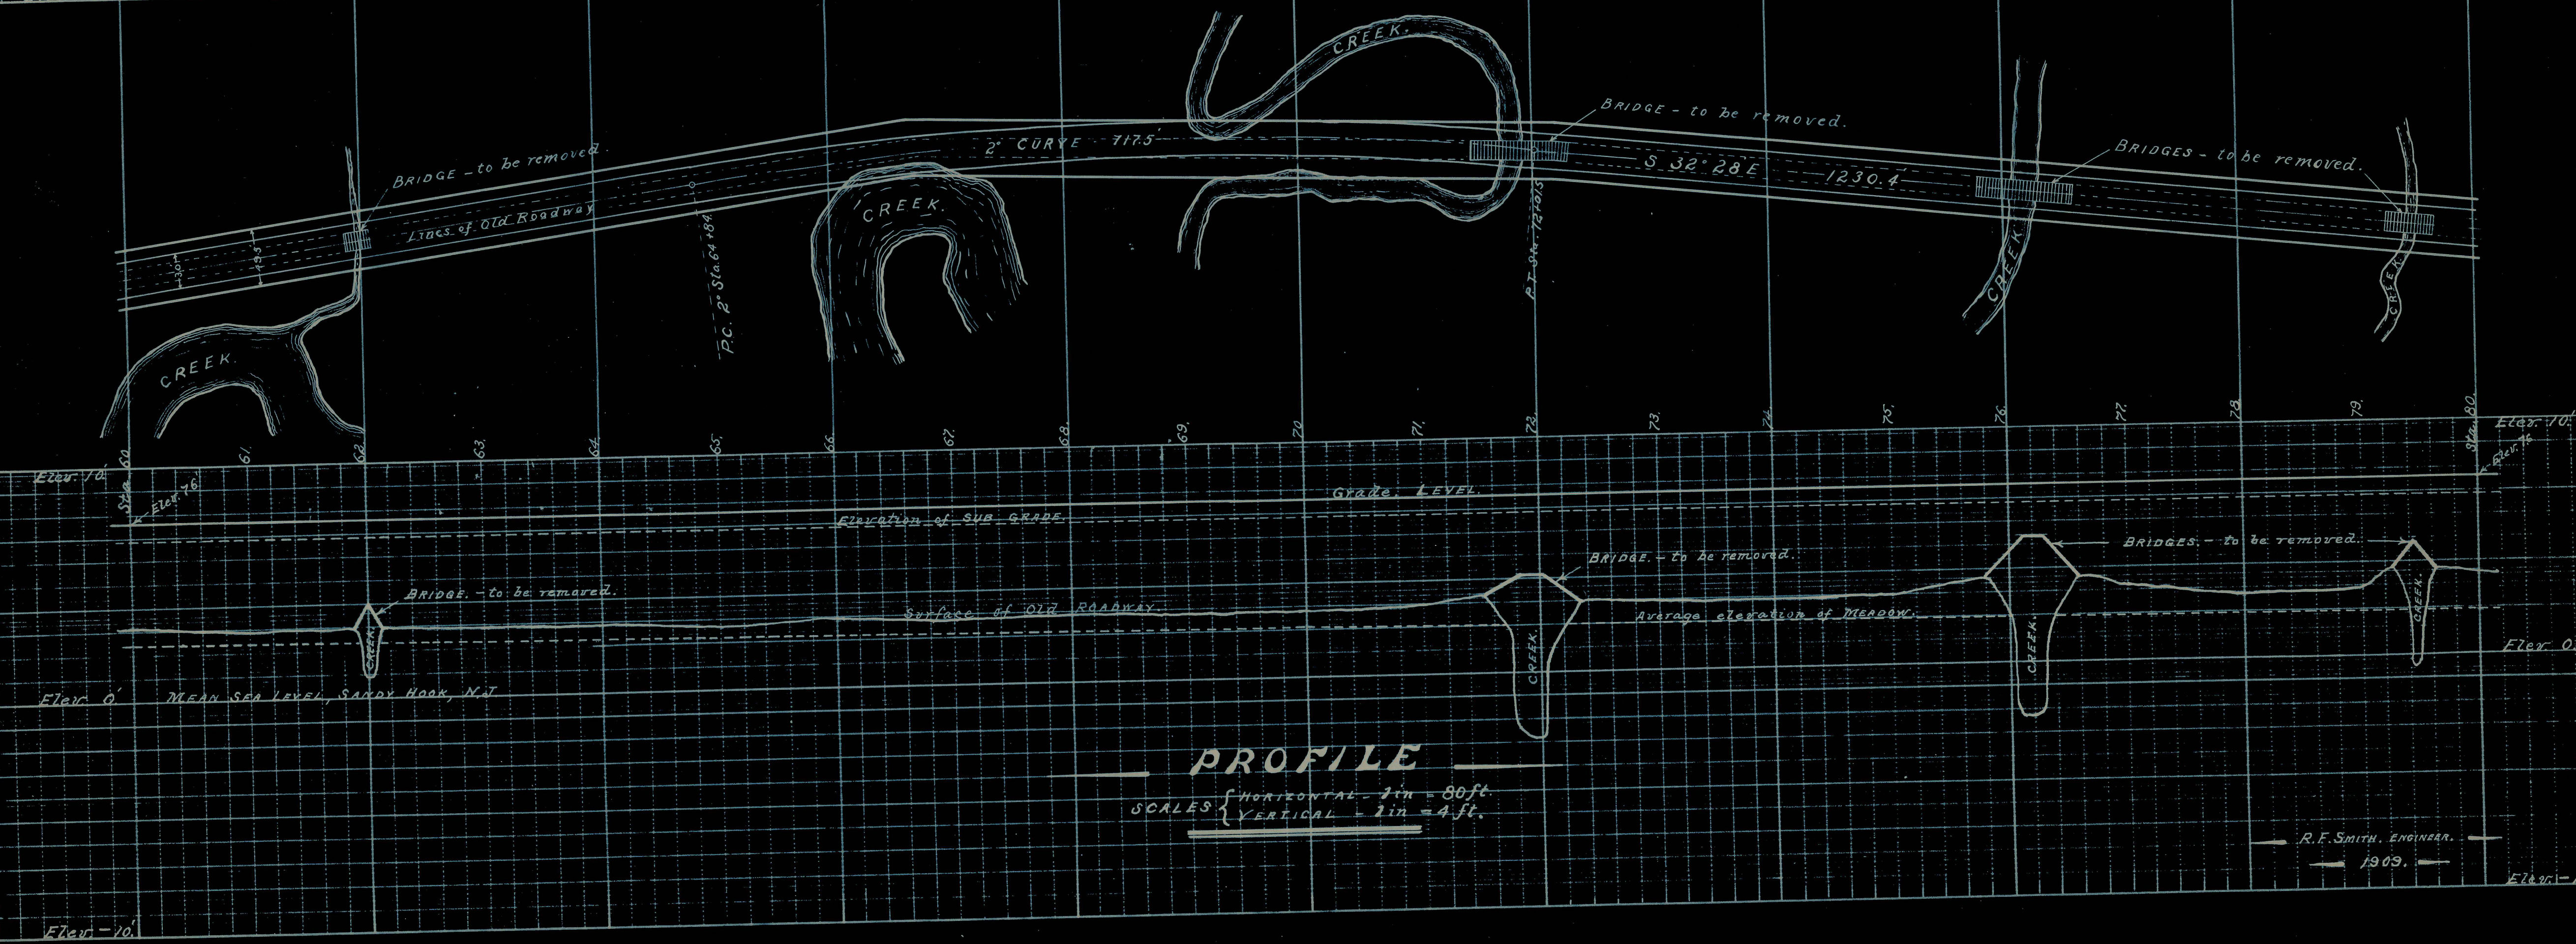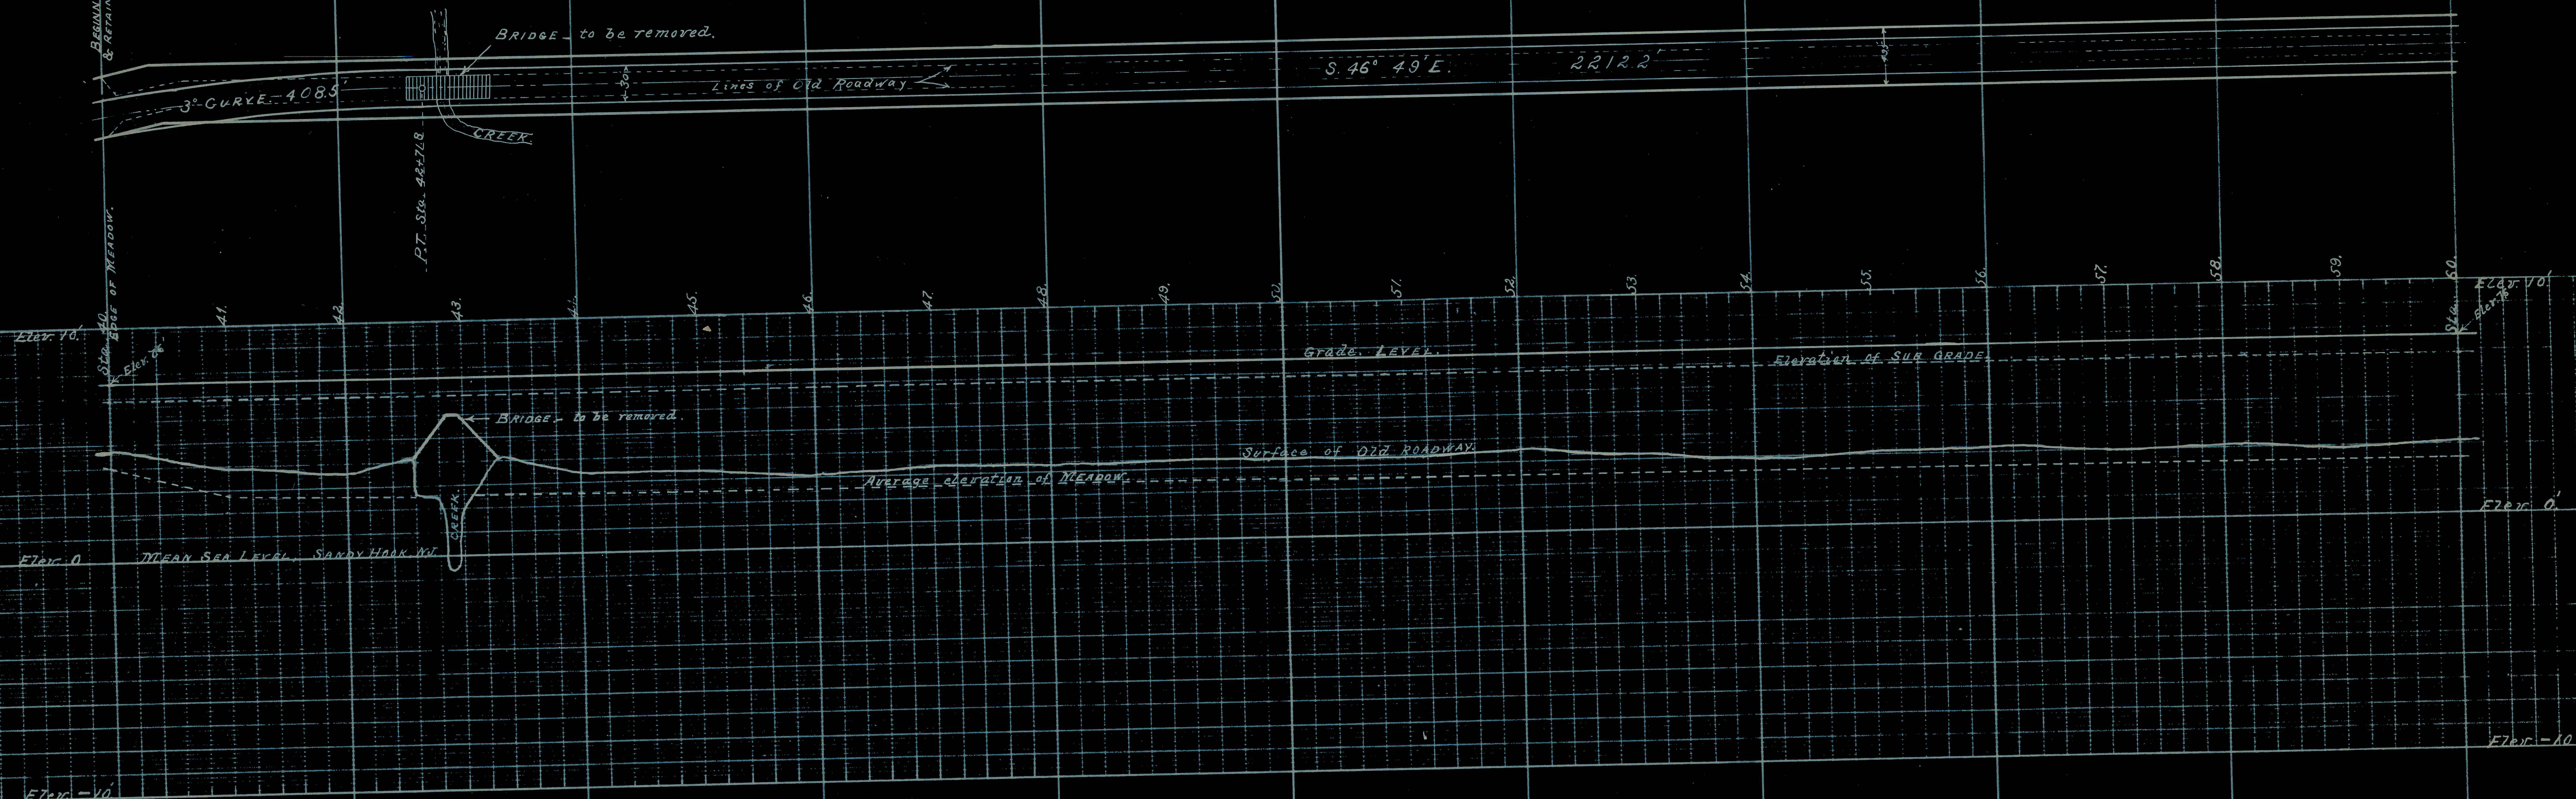


PROFILE

SCALE Horizontal - 1 in. = 80 ft.
Vertical - 1 in. = 4 ft.

R.F. SMITH, ENGINEER.
1909.


PLAN.

SCALE. 1 in. = 80 ft.

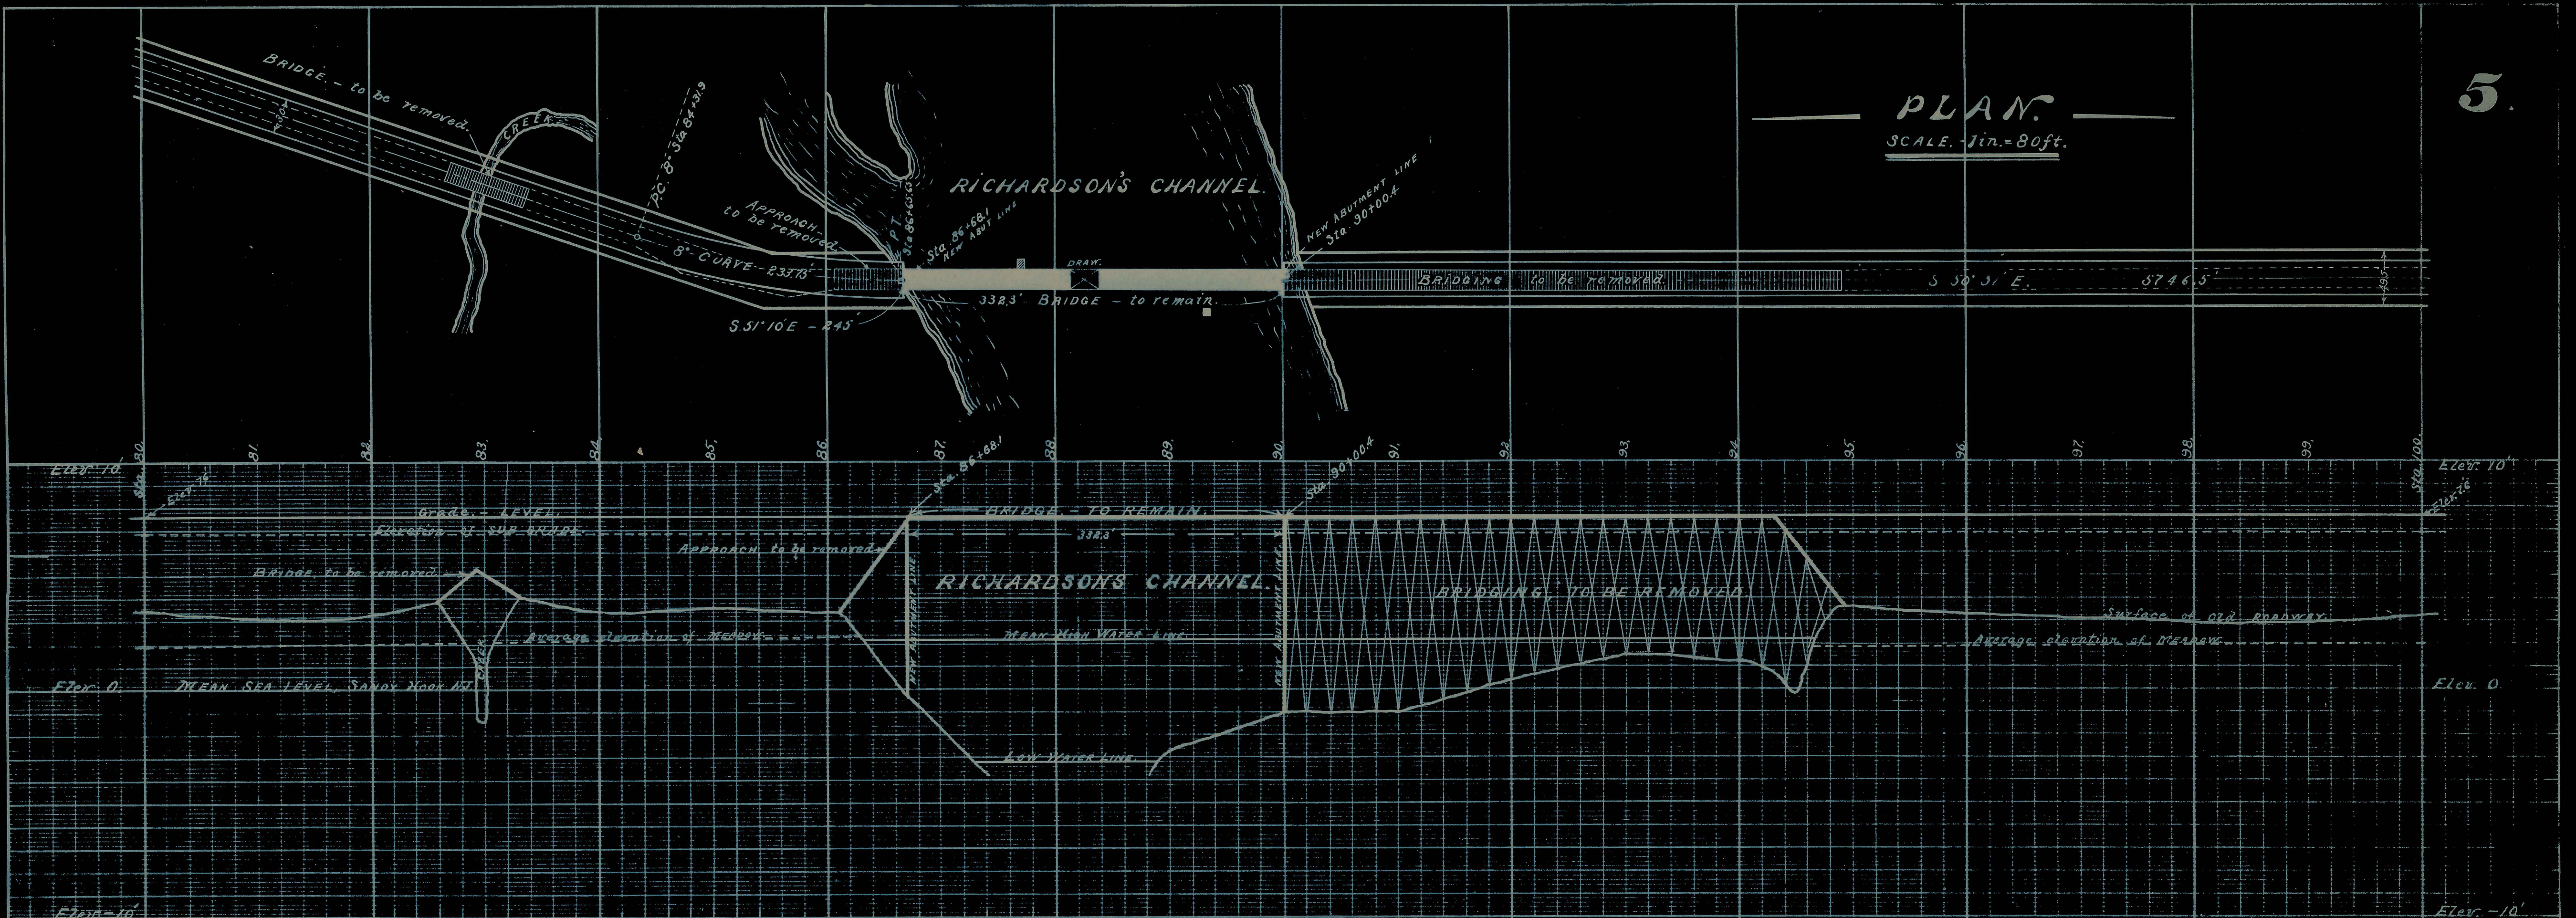


PROFILE.

SCALE { HORIZONTAL 1 in. = 80 ft. VERTICAL 1 in. = 4 ft. }

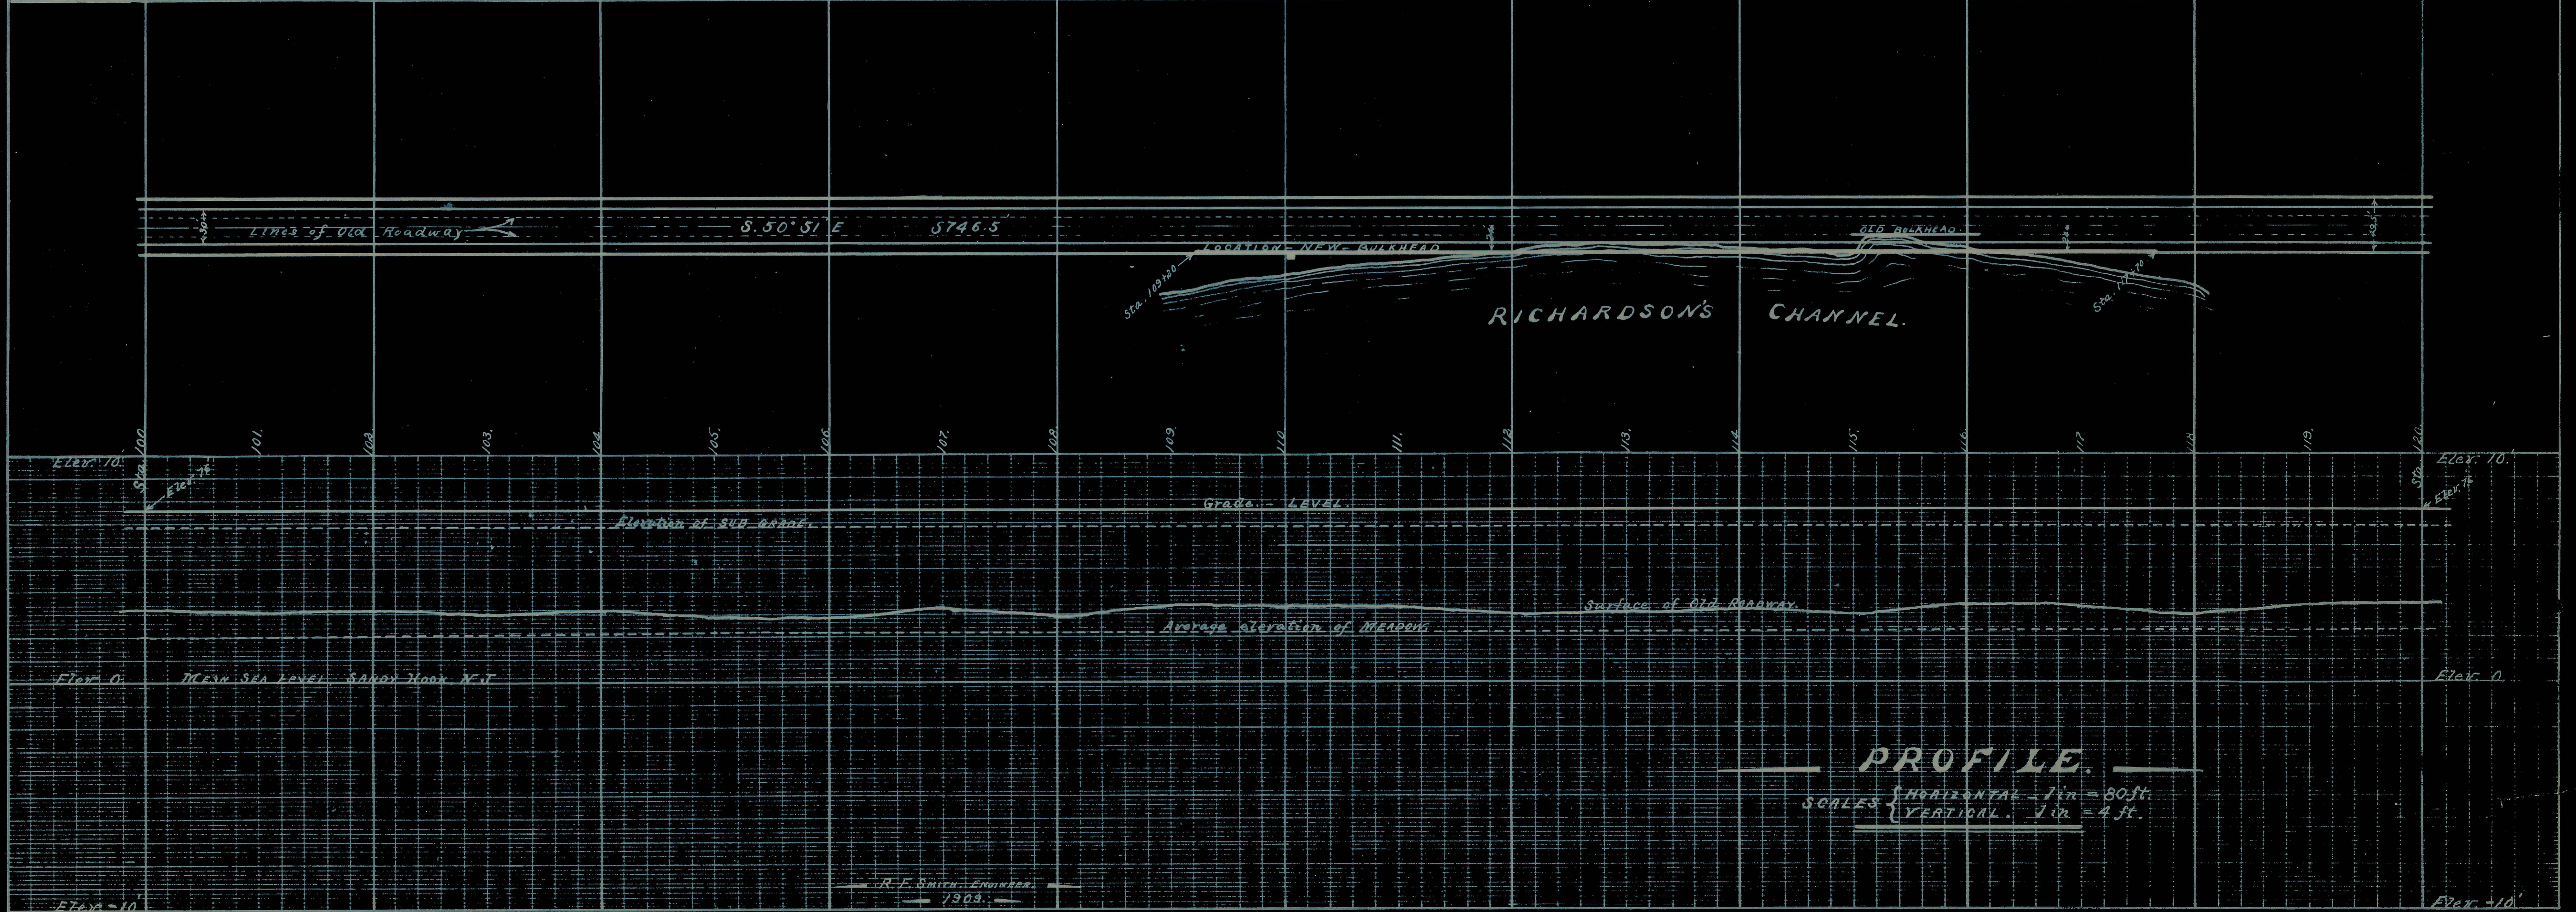

PLAN.

SCALE. - 1 in. = 80 ft.

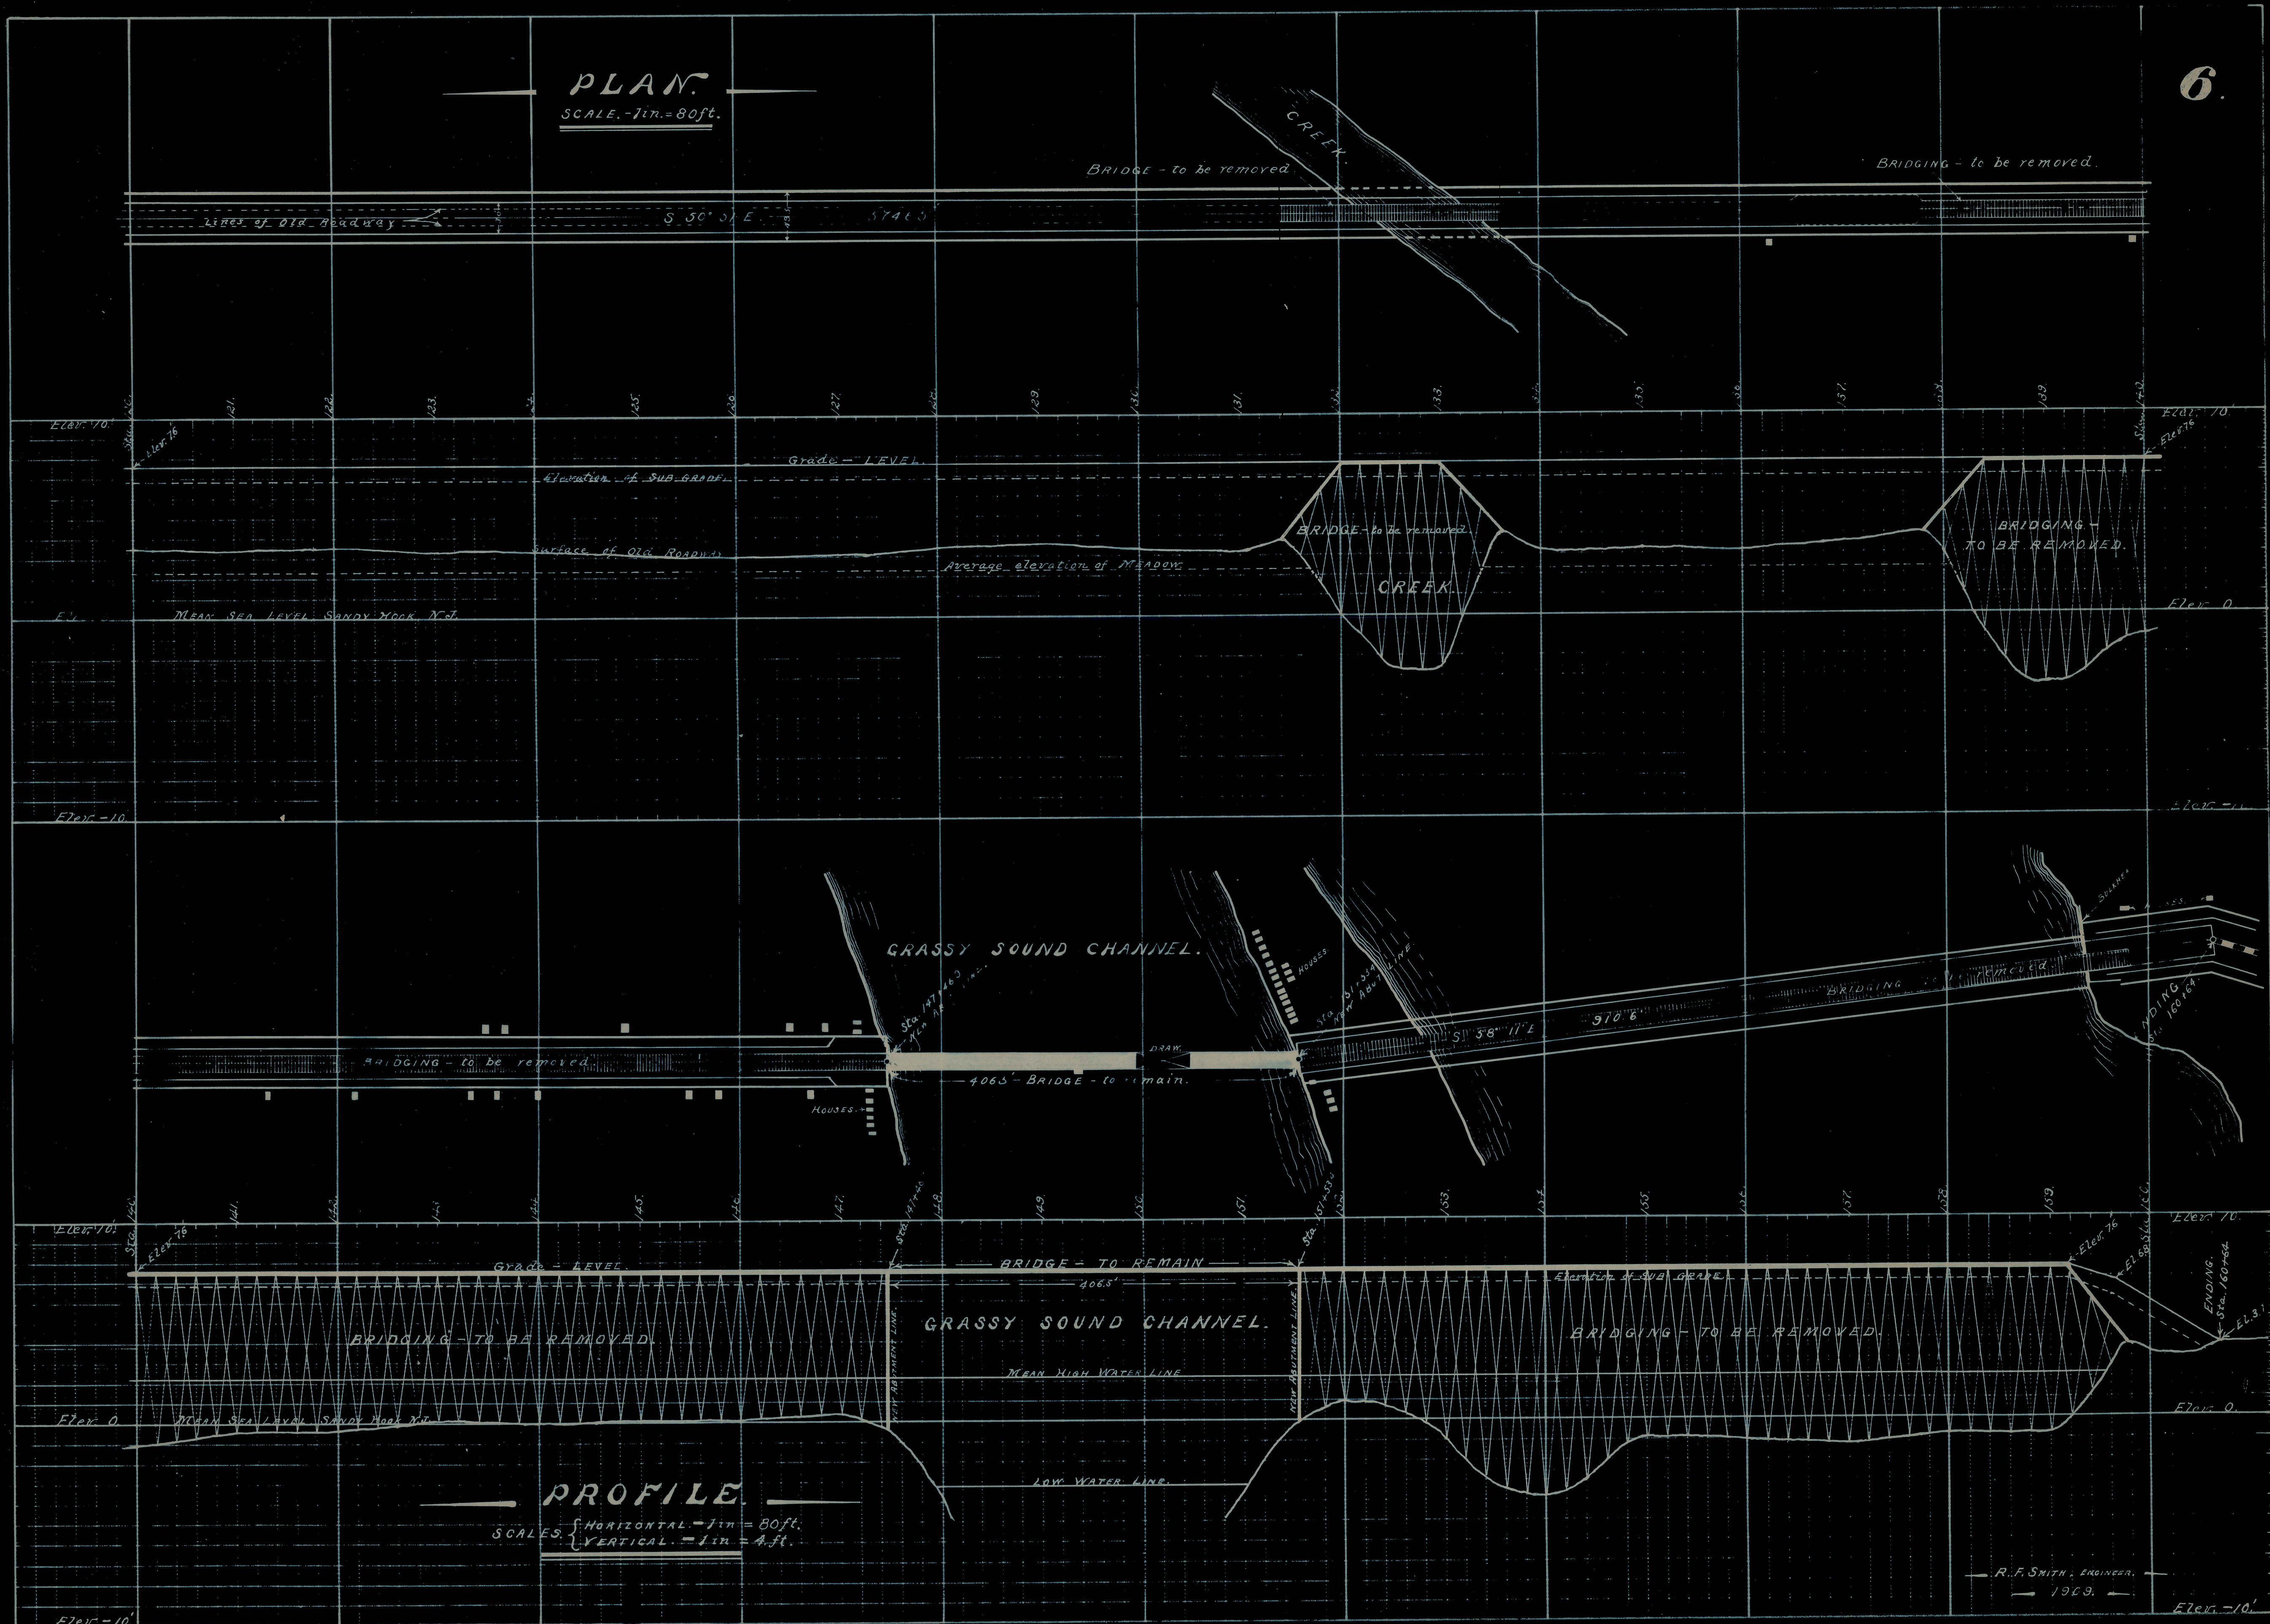

PROFILE

SCALES. $\left\{ \begin{array}{l} \text{HORIZONTAL. - } 1 \text{ in} = 80 \text{ ft.} \\ \text{VERTICAL. - } 1 \text{ in} = 4 \text{ ft.} \end{array} \right.$

VERTICAL = 1 in = 4 ft


R. F. SMITH, ENGINEER
1969

196.

CROSS-SECTIONS.

SCALE. 1 in. = 10 ft.


7

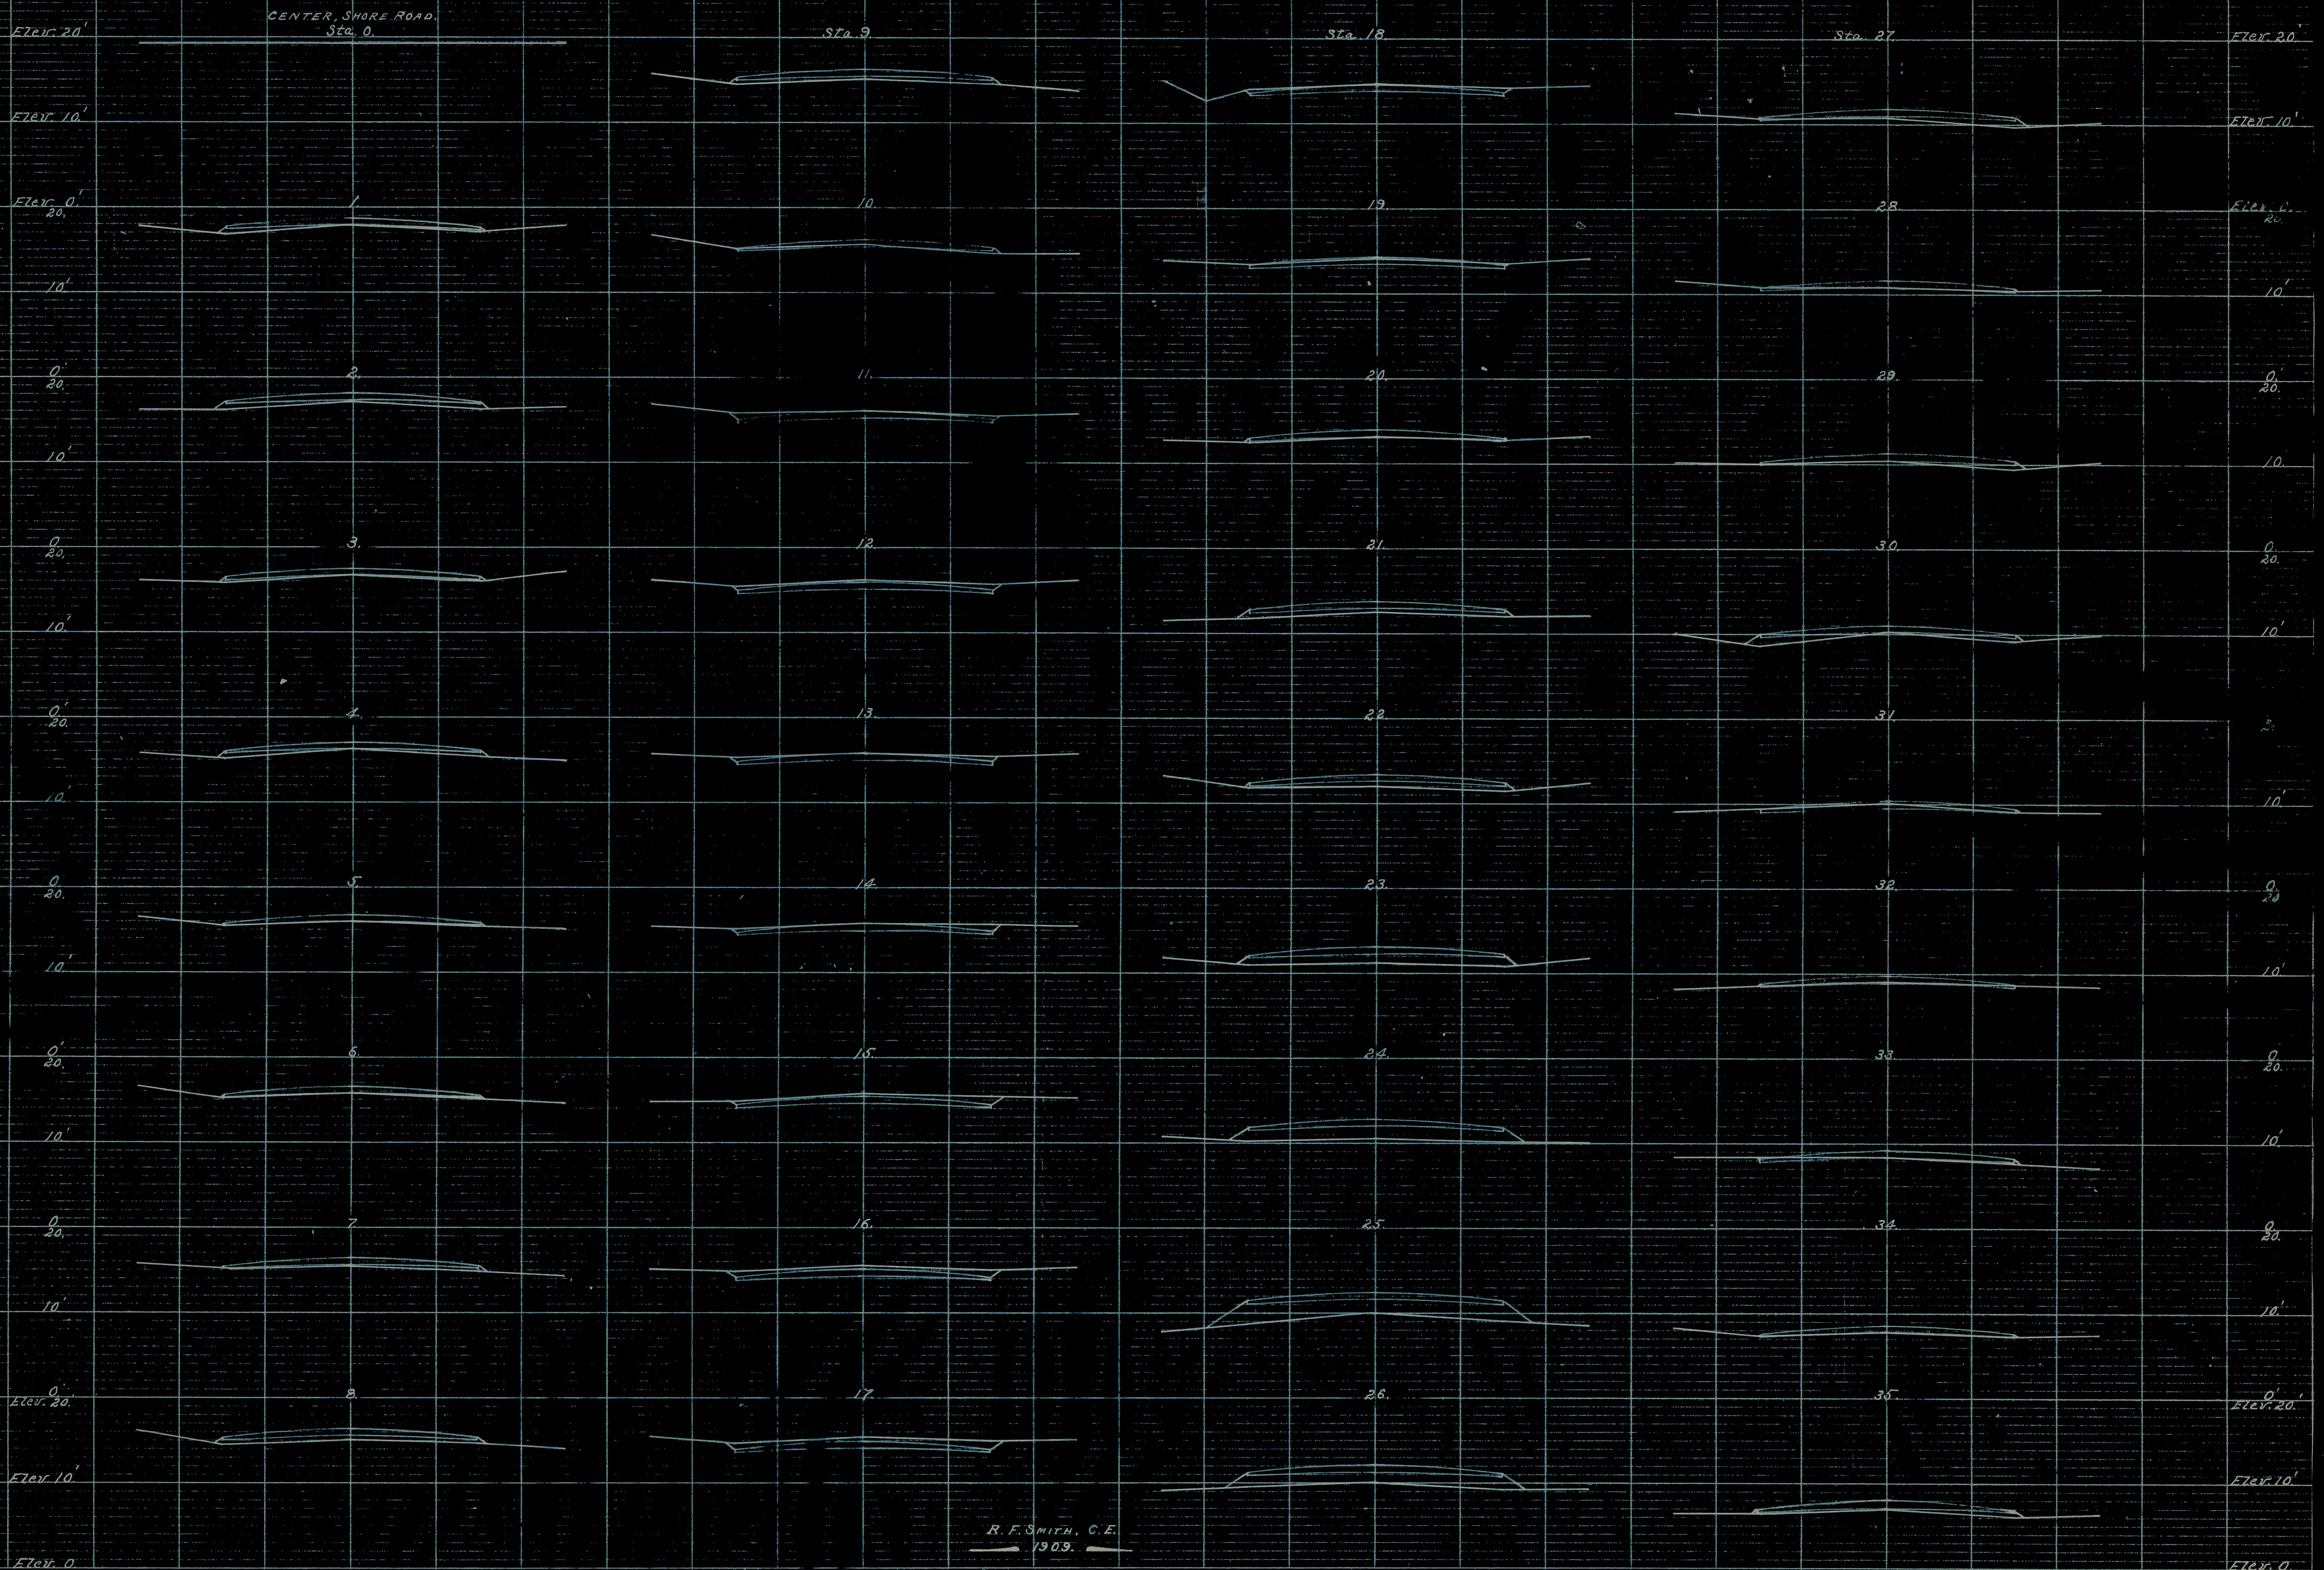

CROSS-SECTIONS.

SCALE - 1 in = 10 ft.

8

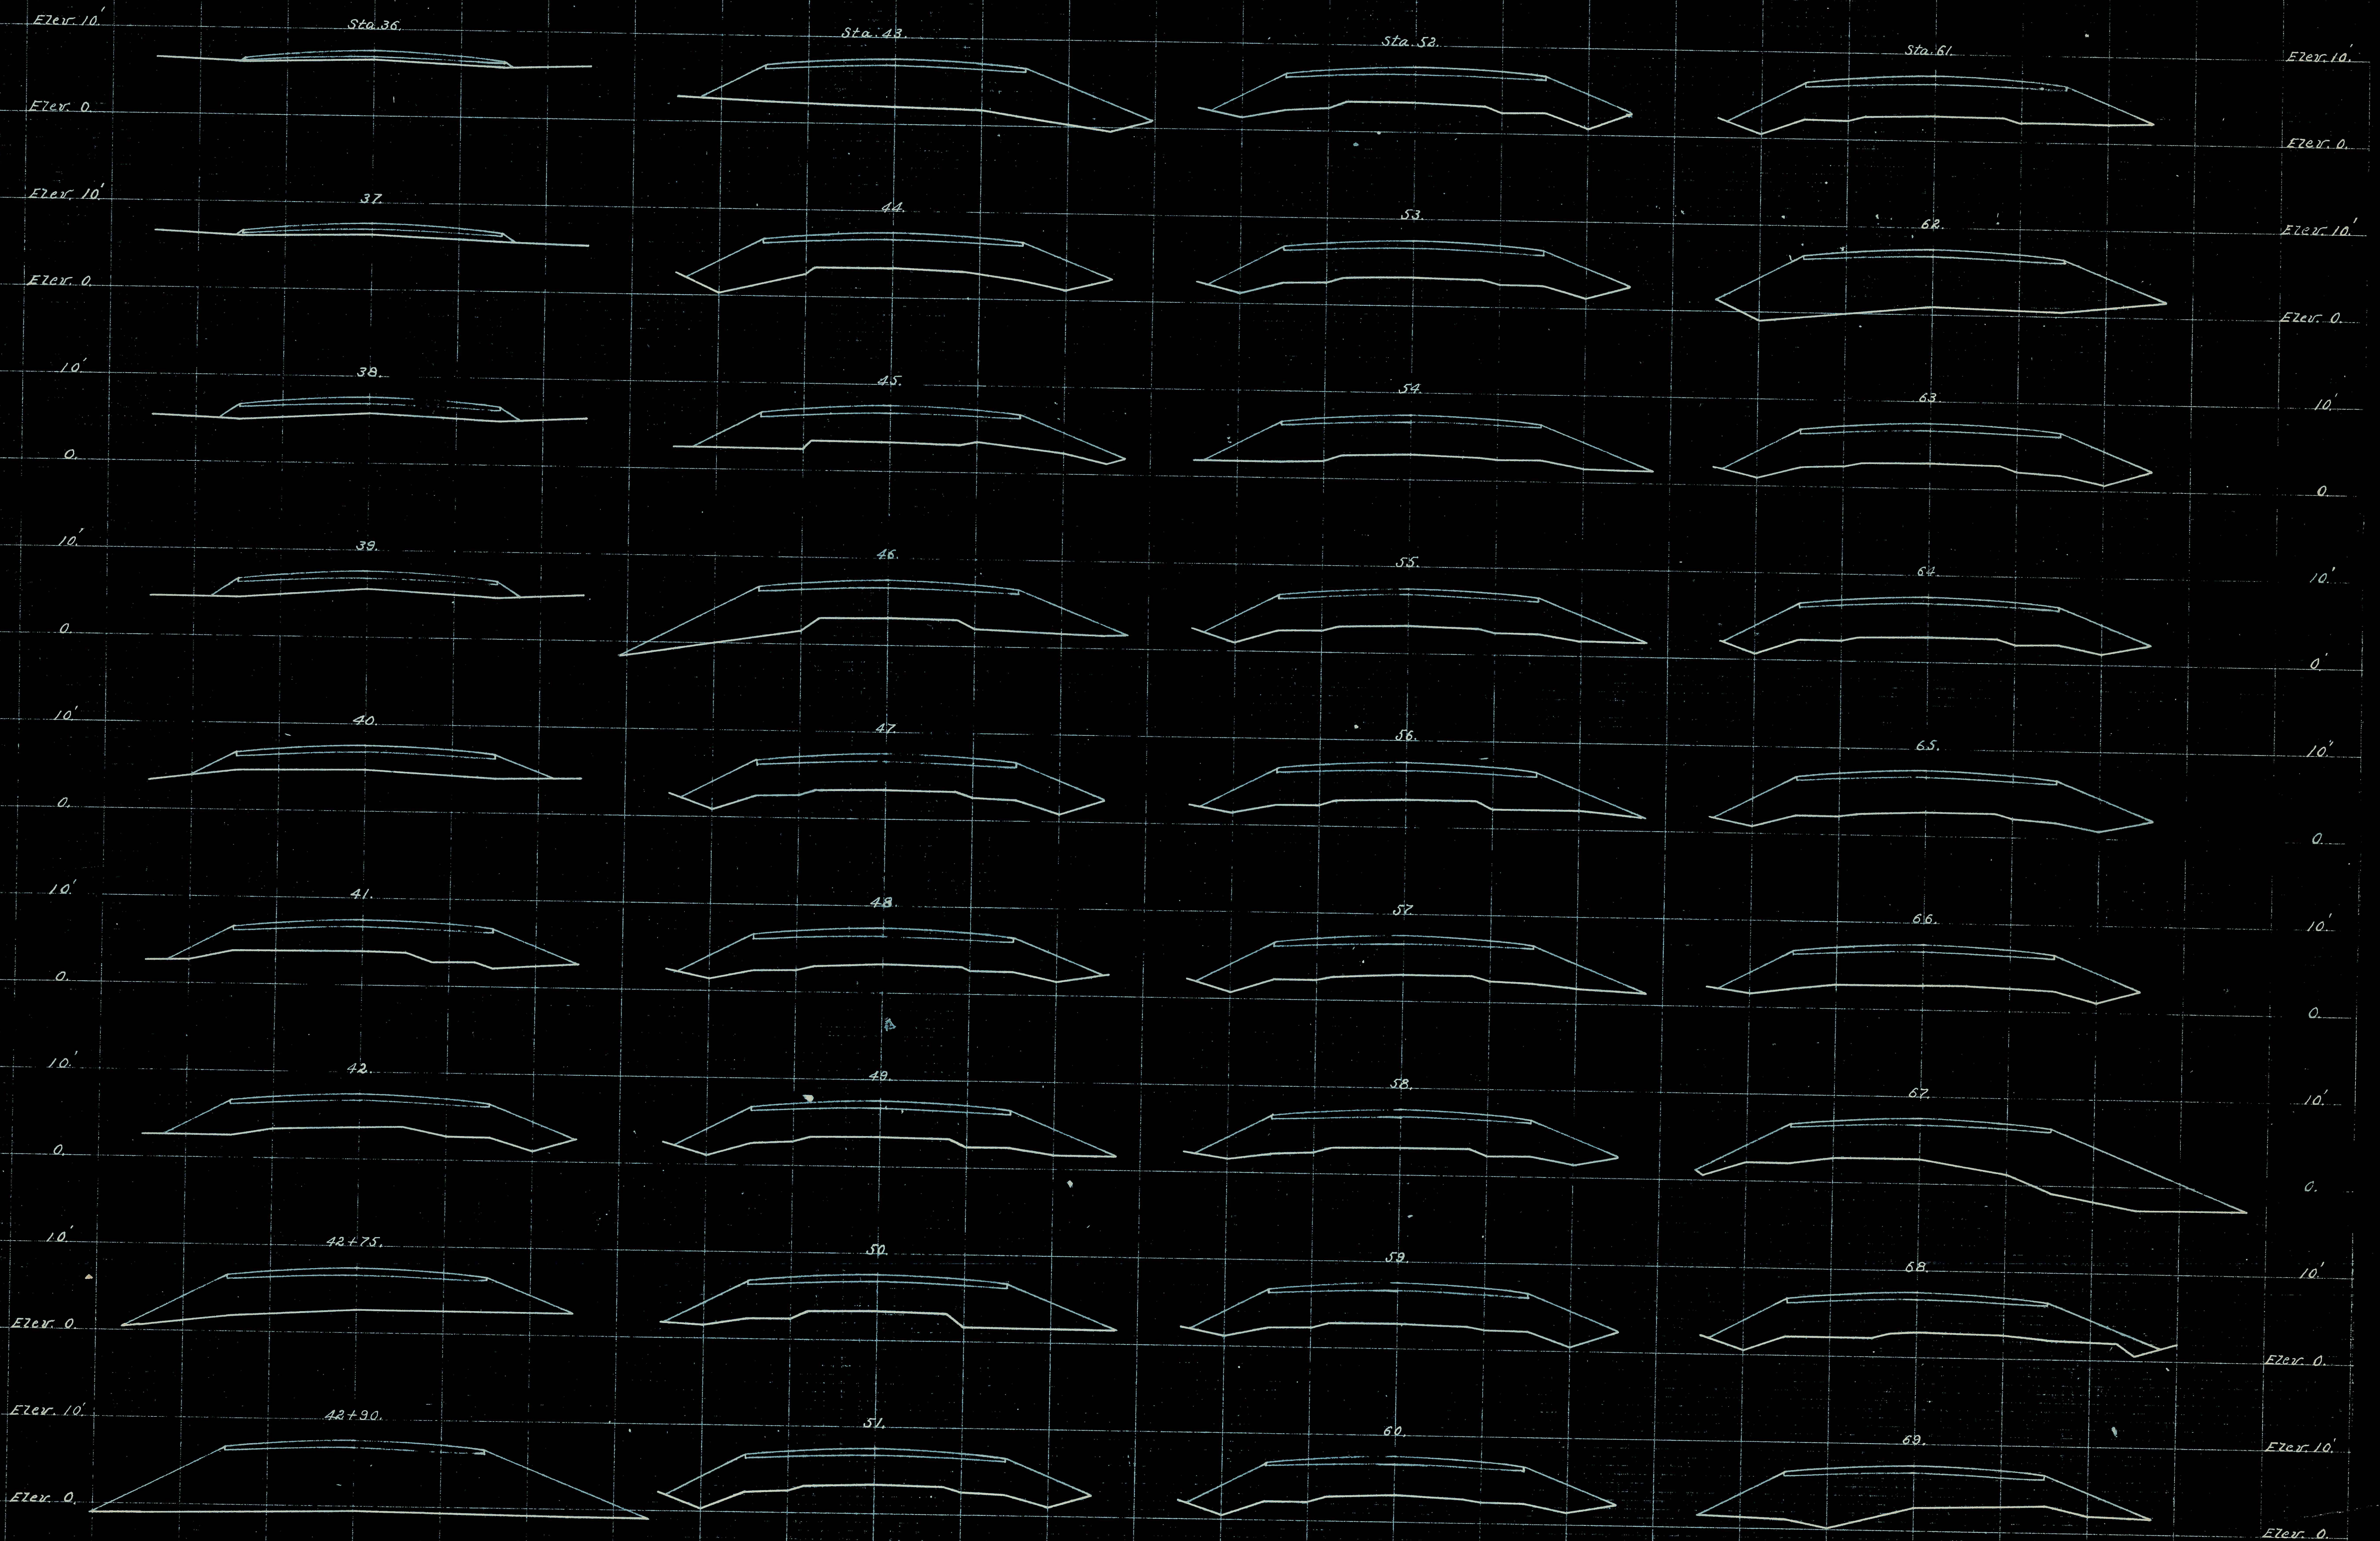


R.F. SMITH, C.E.
1909.

CROSS-SECTIONS.

9.


Scale 1 in. = 10 ft.

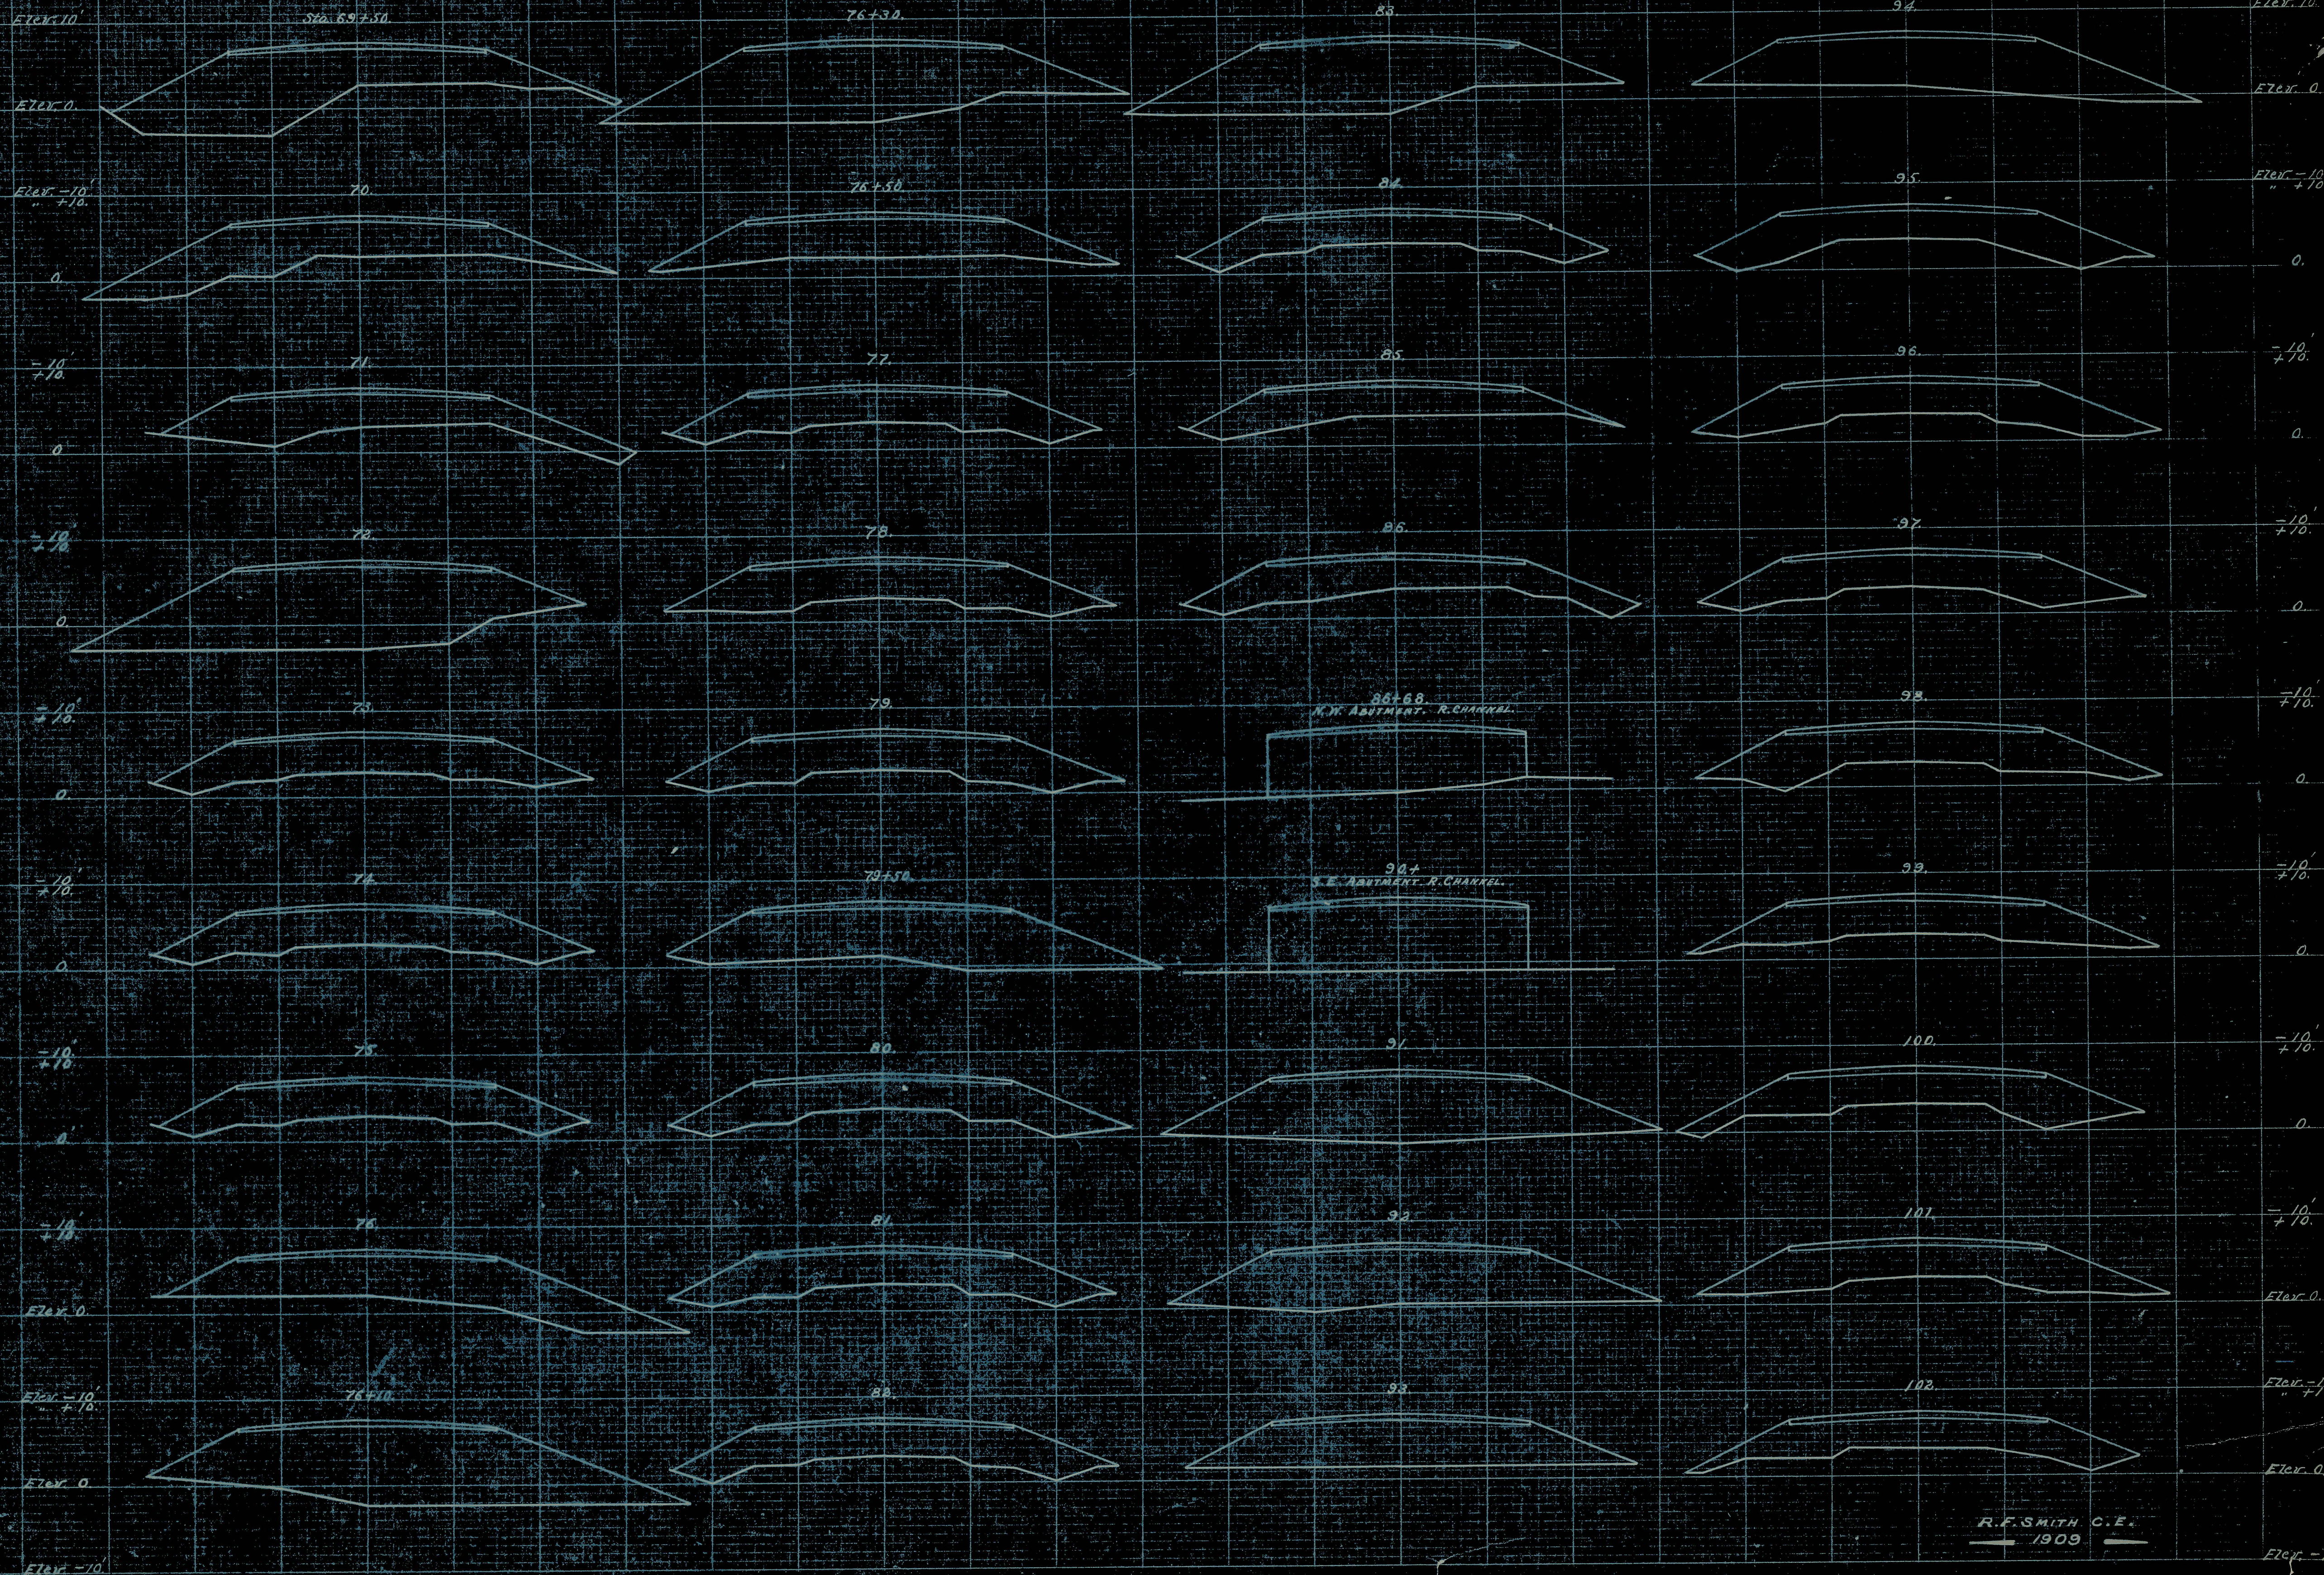

CROSS-SECTIONS.

SCALE 1 in = 10 ft


10

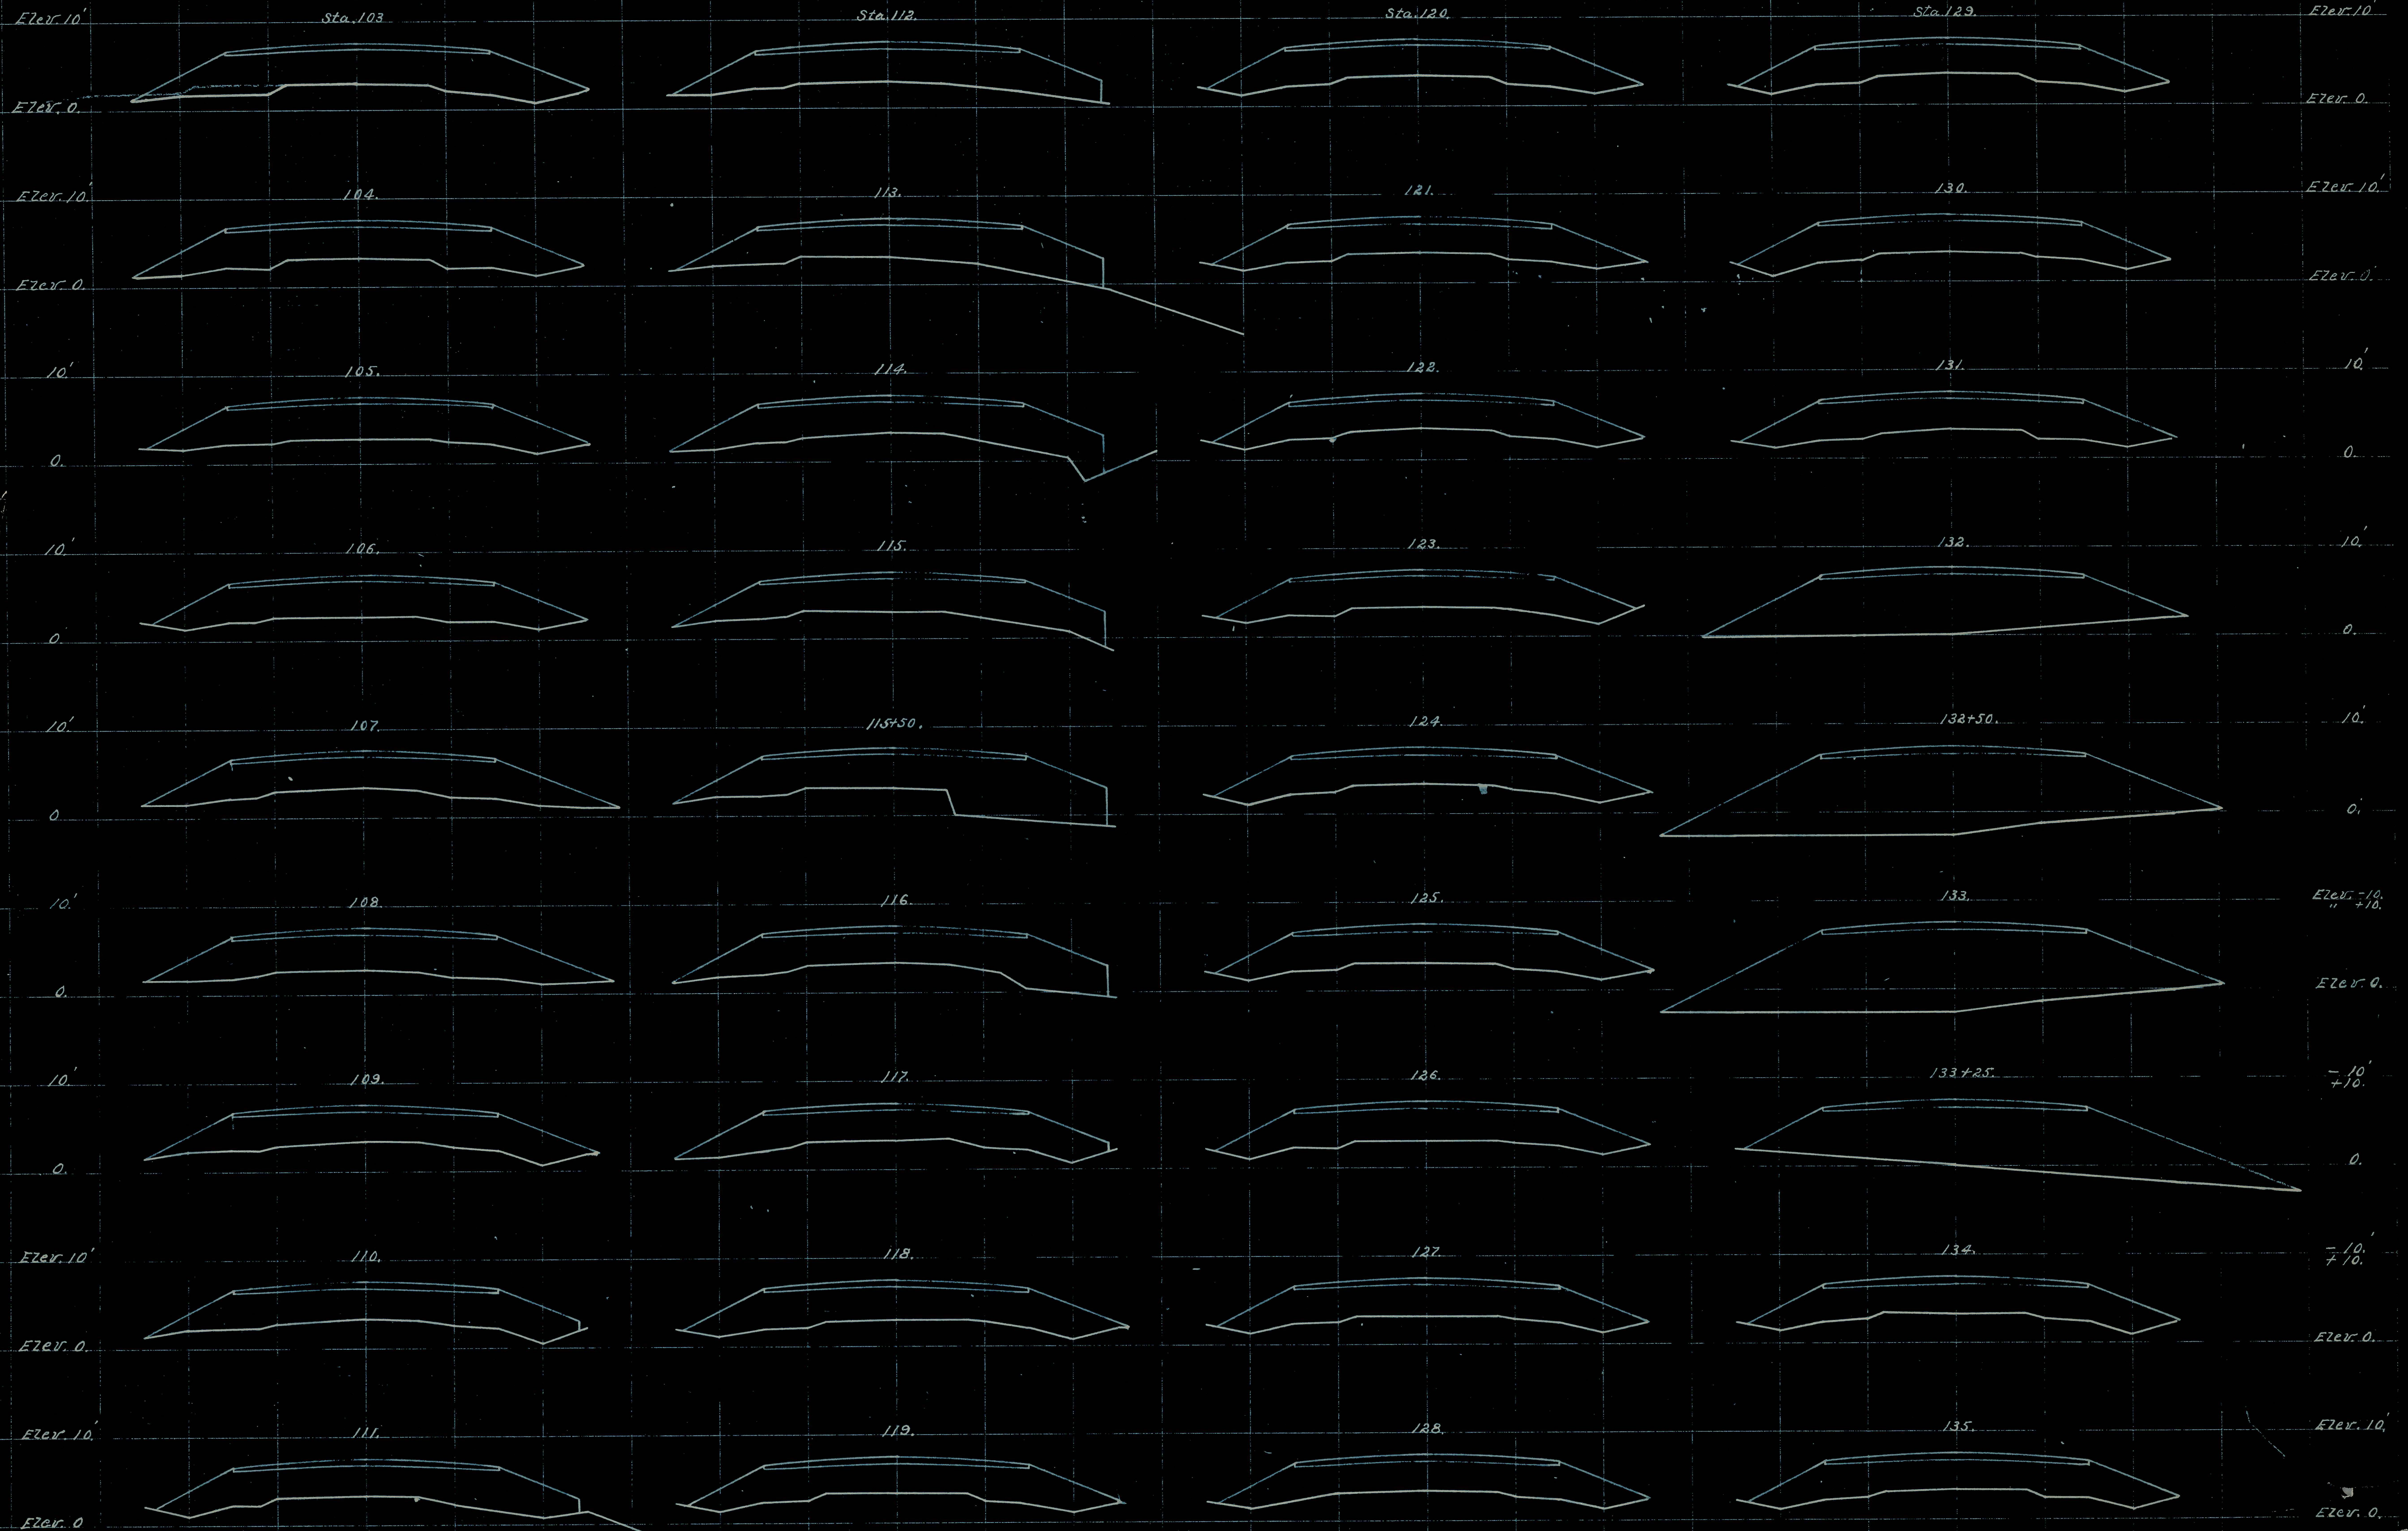

R.F. SMITH, C.E.
1909

CROSS-SECTIONS.

SCALE - 1 in. = 10 ft.

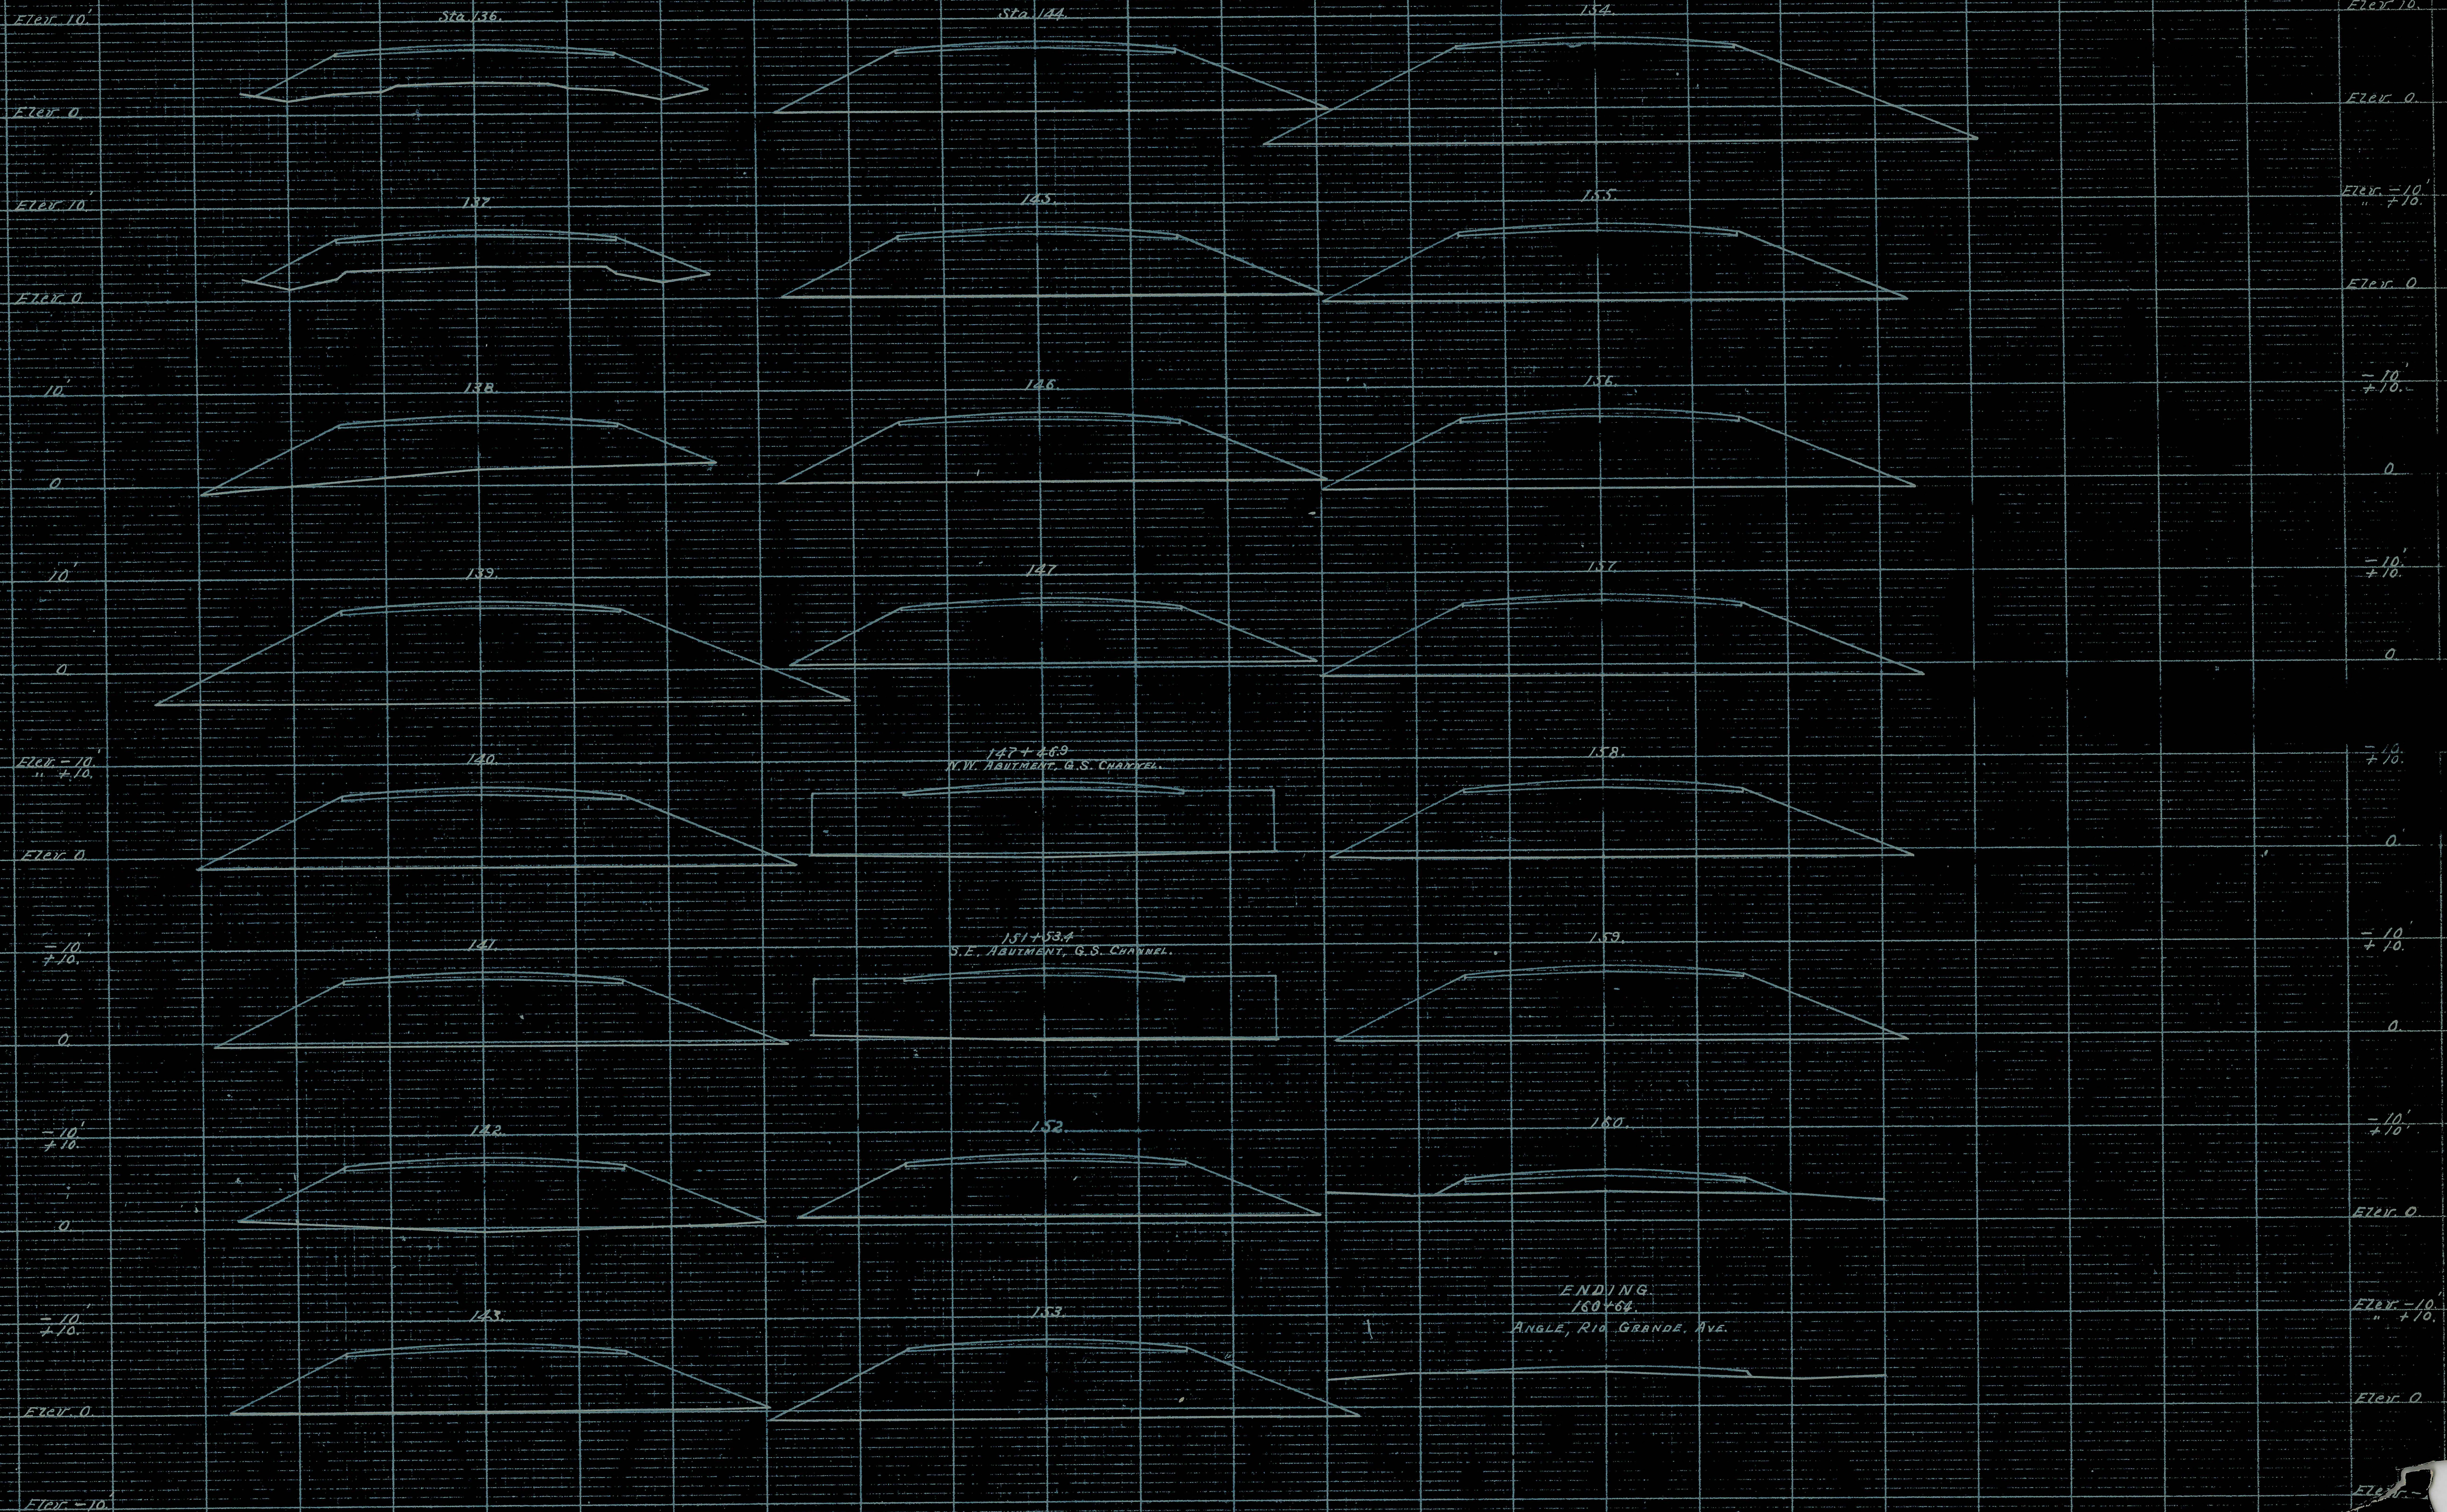

BULKHEAD.

