4063-A

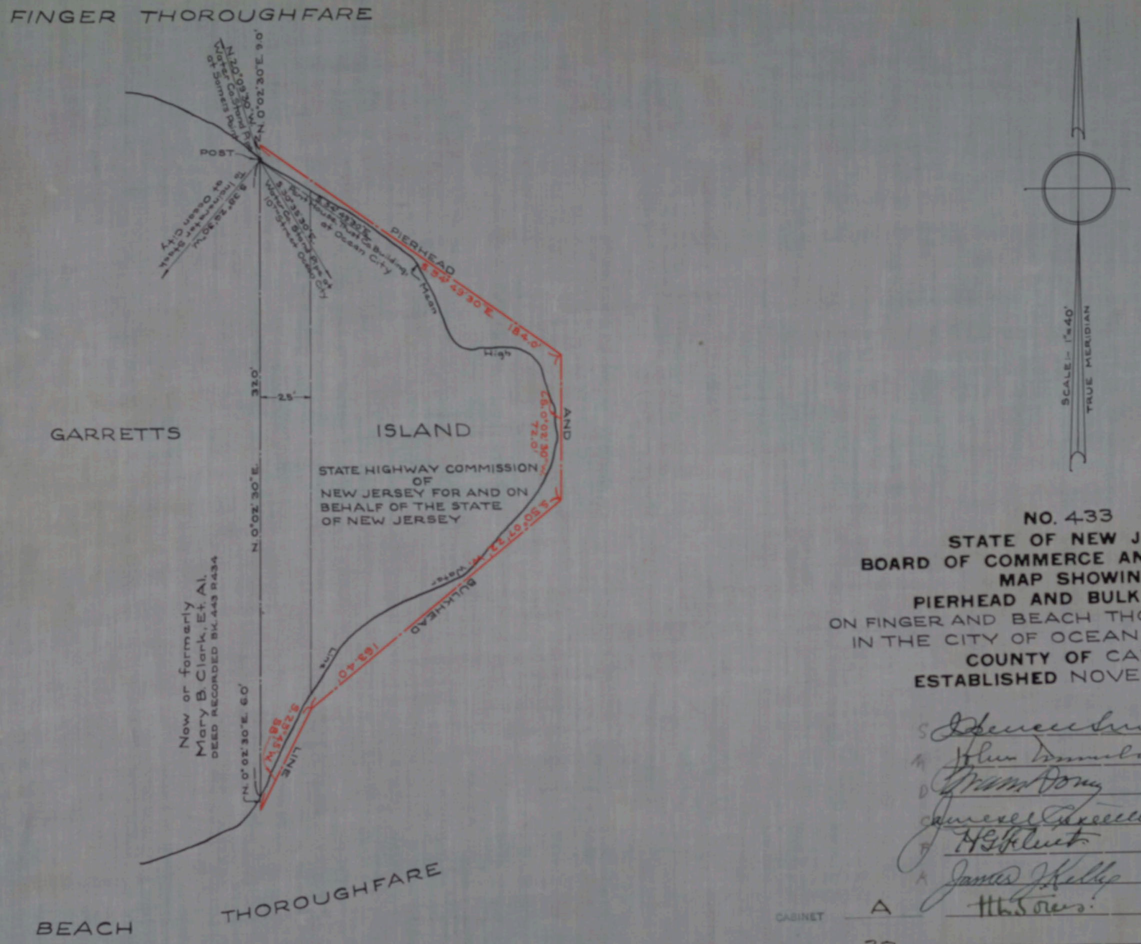
FINGER THOROUGHFARE
N.20°09'30"W.
Water Co. Stand Pipe at Somers Point
N.0°02'30"E. 9.0'
POST
S.39°29'30"W.
to Indicator Steel at Ocean City
S.30°38'30"E.
Water Co. Stand Pipe at 10th Street Ocean City
S.54°49'30"E.
Penthouse, Trust Co. Building, at Ocean City
PIERHEAD
S.54°49'30"E. 184.0'
Mean
High
Water
Line
AND
S.0°02'30"E. 72.0'
S.50°07'22"W.
BULKHEAD
153.40'
S.25°45'W. 88'
LINE
32.0'
25'
N.0°02'30"E.
N.0°02'30"E. 6.0'
GARRETTS
ISLAND
STATE HIGHWAY COMMISSION OF NEW JERSEY FOR AND ON BEHALF OF THE STATE OF NEW JERSEY
Now or formerly Mary B. Clark, Et. Al.
DEED RECORDED BK. 443 P. 434
BEACH
THOROUGHFARE
SCALE:- 1"=40'
TRUE MERIDIAN

NO. 433
STATE OF NEW JERSEY
BOARD OF COMMERCE AND NAVIGATION
MAP SHOWING
PIERHEAD AND BULKHEAD LINE
ON FINGER AND BEACH THOROUGHFARES IN THE CITY OF OCEAN CITY IN THE COUNTY OF CAPE MAY
ESTABLISHED NOVEMBER 21, 1932

J. Spencer Smith

James J. Kelly

CABINET A

ARM NO. 32

FOLDER NO.

SHEET NO. 54

ATTEST-

Victor Gelineau

Director and Chief Engineer